



19091-37

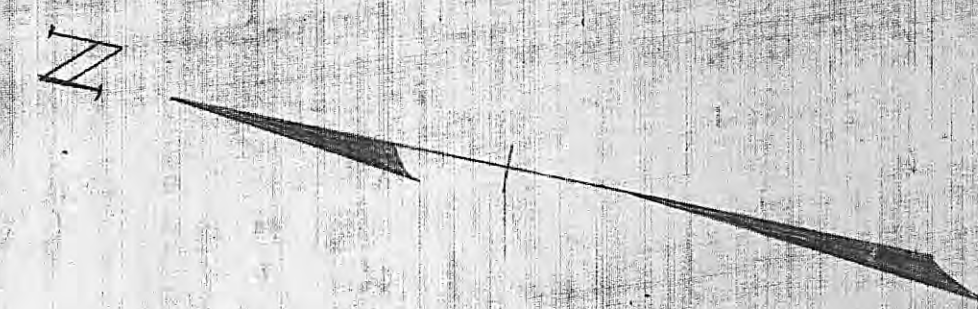

LIST OF FOUNDATIONS				
MARK	QUANTITY	FOUNDATION	DWG. NO.	STRUCTURE OR EQUIPMENT
AA	2	12Kv. Bus Extension	16-C-43	16-C-43
AB	2	23Kv. Bus Extension	16-C-43	16-C-43
AC	6	66Kv. Bus Structure	16-C-43	16-C-43
AD	1	12-23Kv. Bus Extension	16-C-43	16-C-43
AE	1	66/12Kv. Power Transf.	16-C-43	16-C-43
AF	1	Oil Storage Tank	16-C-43	16-C-43
AG	1	66Kv. Lightning Arrester	16-C-43	16-C-43
AH	8	Lght. Arr. Guard Rails	16-C-43	16-C-43
AJ	2	Lght. Arr. Ground Support	16-C-43	16-C-43
AK	5	12Kv. Bus Structure	16-C-43	16-C-43
AL	1	12Kv. O.C.B.	16-C-43	16-C-43
AM	1	12Kv. O.C.B. Type F.B.H.	16-C-43	16-C-43
AN	1	Battery Box	16-C-43	16-C-43
AO	3	12/23Kv. Power Transf.	16-C-43	16-C-43
AP	1	Sp. Bus. Hous. Hous.	16-C-43	16-C-43
AR	4	66Kv. Bus & Switch Structure	16-C-43	16-C-43
AS	5	66Kv. Pot. Transf. Support	16-C-43	16-C-43
AT	1	15Kv. Neutral Reactor Structure	16-C-43	16-C-43
AV	1	66Kv. 30 L.P. Structure	16-C-43	16-C-43
AW	4	66Kv. O.C.B.	16-C-43	16-C-43
AX	4	Motor Cabinet Type 1/2	16-C-43	16-C-43
AY	1	Alteration Plan 81 to MK-AK	16-C-43	16-C-43
AZ	1	Alteration to MK-AL	16-C-43	16-C-43
BA	1	66Kv. Pot. Transf. Support	16-C-43	16-C-43
BB	1	13Kv. Voltage Regulator	16-C-43	16-C-43
BC	1	Motor Cabinet Type 1/2	16-C-43	16-C-43
BD	1	Battery Cabinet 48V	16-C-43	16-C-43

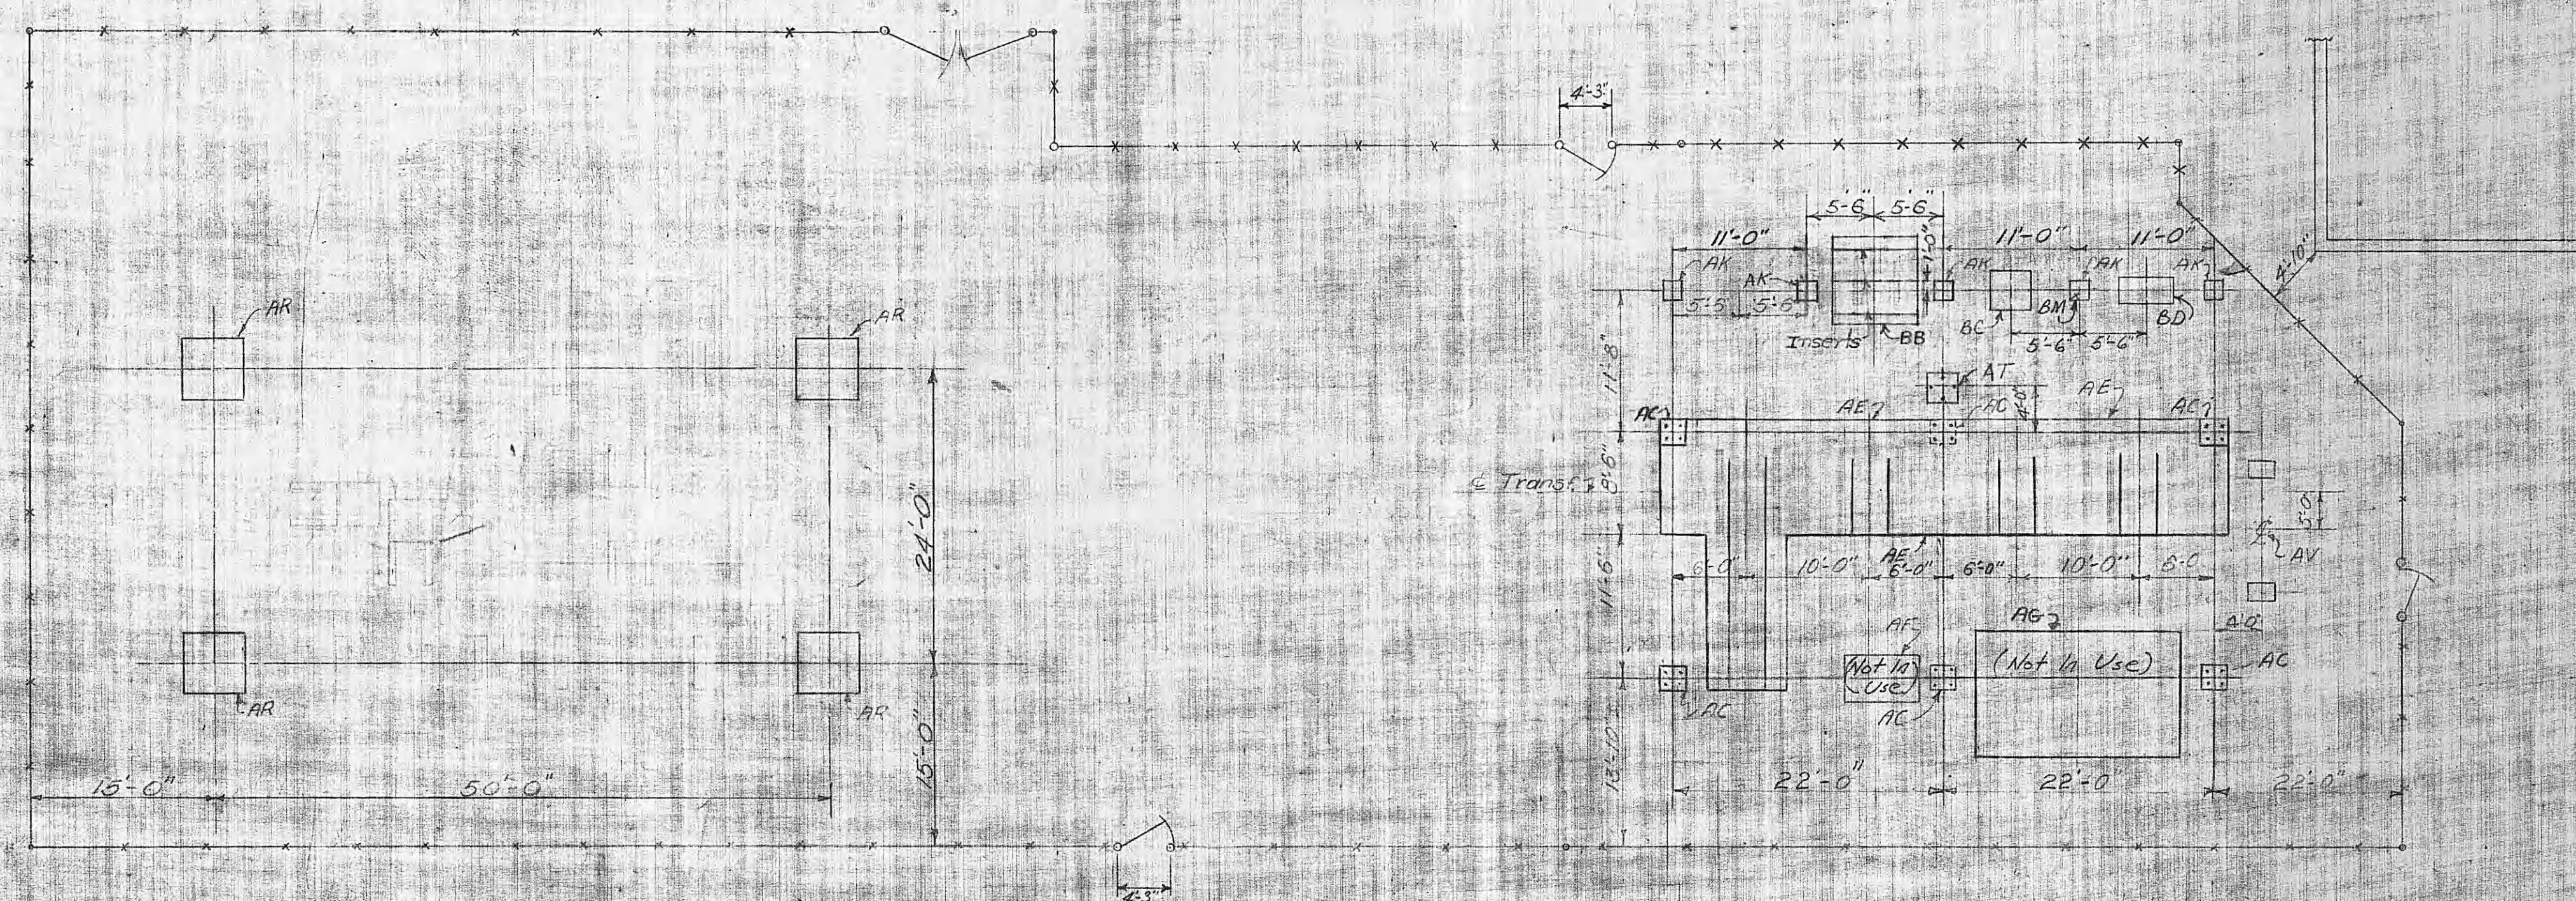

BENCH MARK - Based on elevation top of Structure Footings MK-AK: EL 60.80

- REFERENCES:
- General Arrangement Plan - LC-14924
 - Transf. Bank and 12Kv Switchgear - LC-15063
 - 66Kv. Switchgear - LC-27331
 - TEPCO Foundation Drawing - 16-C-43

Note Rev 4 Remove AA-AB-AD-AG-AH-AJ-AM-AN-AD-AP Add AR-AE-AT-AV-AW-AX To AE Rev P 3/2/84

NO.	REVISION	DATE	SIG.
11	Final Chg. - Completion of	11-6-74	RJS
10	W.D. 35382 - Added MK-AB	7-24-74	T.B.
9	W.D. 35382 - Added MK-AB	7-24-74	T.B.
8	W.D. 35382 - Added MK-AB	7-24-74	T.B.
7	W.D. 35382 - Added MK-AB	7-24-74	T.B.
6	W.D. 35382 - Added MK-AB	7-24-74	T.B.
5	W.D. 35382 - Added MK-AB	7-24-74	T.B.
4	W.D. 35382 - Added MK-AB	7-24-74	T.B.

TENNESSEE VALLEY AUTHORITY
 DIVISION OF POWER ENGINEERING AND CONSTRUCTION
 HARRISMAN, TENN. SUBSTATION-69KV
 FOUNDATION PLAN

SCALE: 1/4" = 1'-0"
 SUBMITTED: [Signature]
 APPROVED: [Signature]
 DATE: 7-26-74
 SHEET: 1 OF 1 SHEETS
 L-15067