
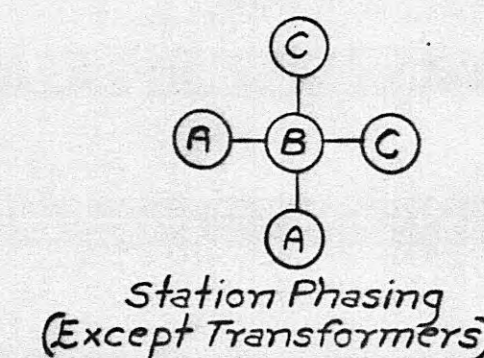


LC-47897

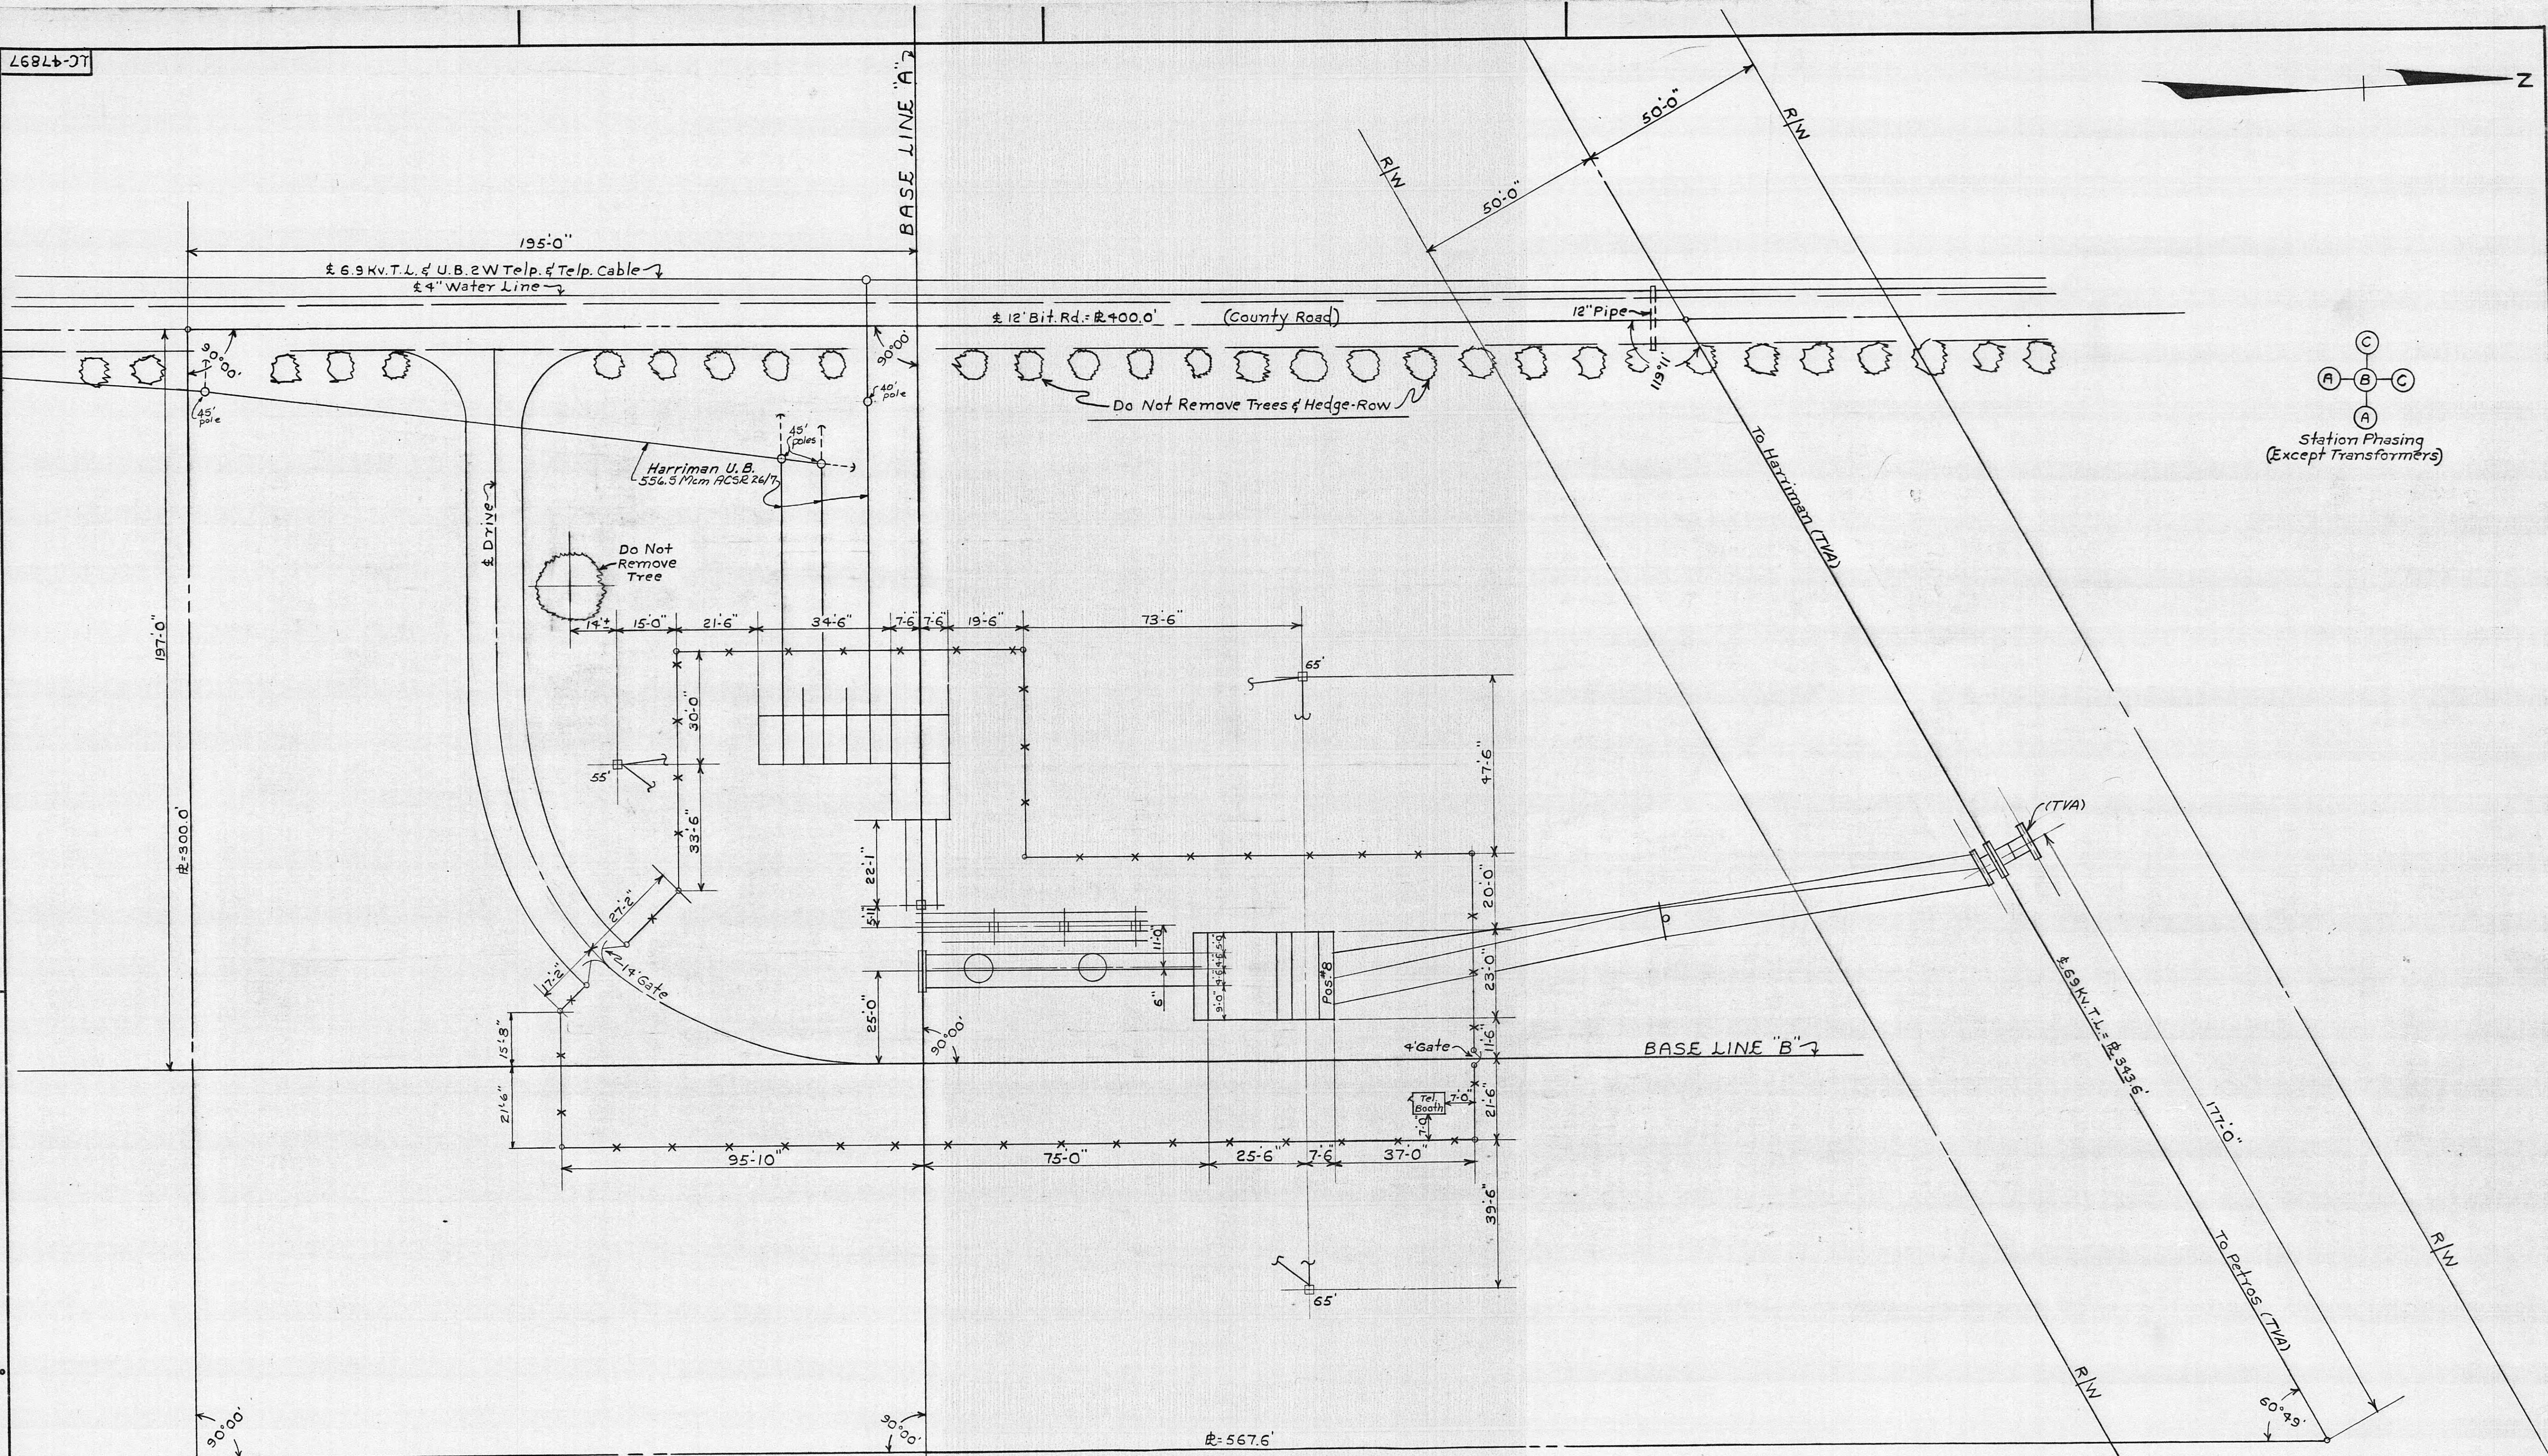

REFERENCES:
 Property And Contour Map _____ LW-5804
 General Arrangement Plan (Ultimate) _____ LC-47896

Lease purchase to Harriman U.B. except 69KV T.L.'s to Harriman & to Petros and 69KV tap str.					
3 2/10/84 4783.01 DOA DOA ENT					
Added feeder conductor size.					
2	5-26-68	37174	RWK/MMR/LBM	RE	
Moved Station 30'-0" East					
1	10-17-68	37174	T.P. JRS	RE	
REV.	NO.	DATE	WORK ORDER	DESIGN	DRWN
DESIGN	J.T.P.	DATE	8-16-68	W.D.	37174
DRWN	J.T.P.	DATE	8-16-68	PROJ. ENGR.	
CHKD.	JRS	DATE	8-16-68	CLASS. CODE	1301

TENNESSEE VALLEY AUTHORITY
 DIVISION OF POWER PLANNING AND ENGINEERING
N.E. HARRIMAN, TENN. SUBSTATION-69KV.
GENERAL ARRANGEMENT PLAN
INITIAL

Return to Engineering
Flat File Drawer 7

DATE	8-16-68	SUBMITTED	8/20/68	APPROVED	8/20/68	SHEET	1	OF	1	SHEETS
SCALE	1"=20'-0"	CLASS. CODE	1301	APPROVED	8/20/68	LC-47897	R-3			

MICROFILMED