LC-27859

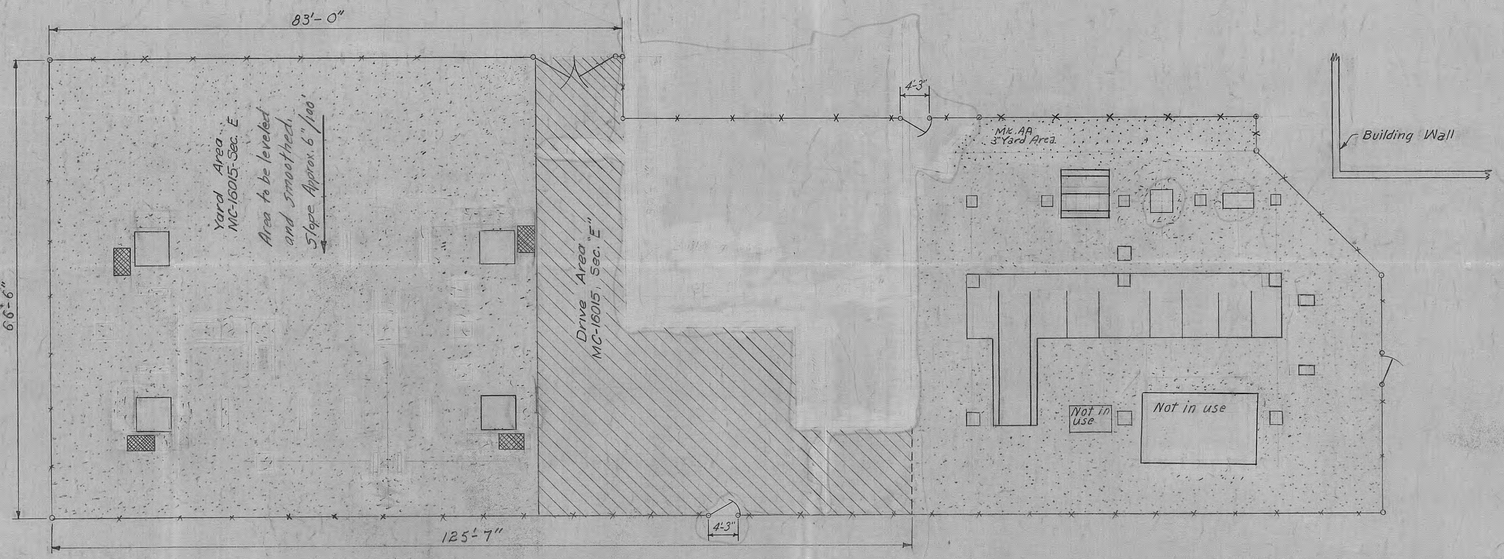

REFERENCE:

Bill of Material	BMC-27860
General Arrangement Plan	LC-14924
Foundation Plan	LC-15067
Grading Plan	LC-27857
Fence Plan	HC-27858
Property and Contour Map	LW-3418

W0-45117

TENNESSEE VALLEY AUTHORITY
DIVISION OF POWER ENGINEERING AND CONSTRUCTION

HARRIMAN, TENN. SUBSTATION-69kV
YARD IMPROVEMENT PLAN

6	Fld Chg - Completion of W.O. 35982	11-6-74	RJS	JHT
5	W035644 - Revised For Fnds	7/5/71	T.P.	LEB
4	W.O.35262 - Revised for Fnds	5-6-66	RHJ	JDF
3	W.O.45117 - Fld. Changes	6-29-54	O.D.B.	JRS
2	W.O.44174 - Added Fdn.	7-9-53	R.C.	JFS
1	W.O.45117 New Surfaced Area	7-3-51	C.D.K.	
ISSUE	REVISION	DATE	SIG.	

SCALE 1"=10'-0" DRAWN C.D.K. TRACED CHECKED CORRECT

SUBMITTED J. T. Thompson

APPROVED 8-20-51 H. D. Tebo

DATE 7-3-51 SHEET 1 OF 1 SHEETS

LC-27859

A306

R-6

MICROFILMED 6