PLATE 1, PLAN-PROFILE
KEUFFEL & ESSER CO.
46 7008 MADE IN U.S.A.

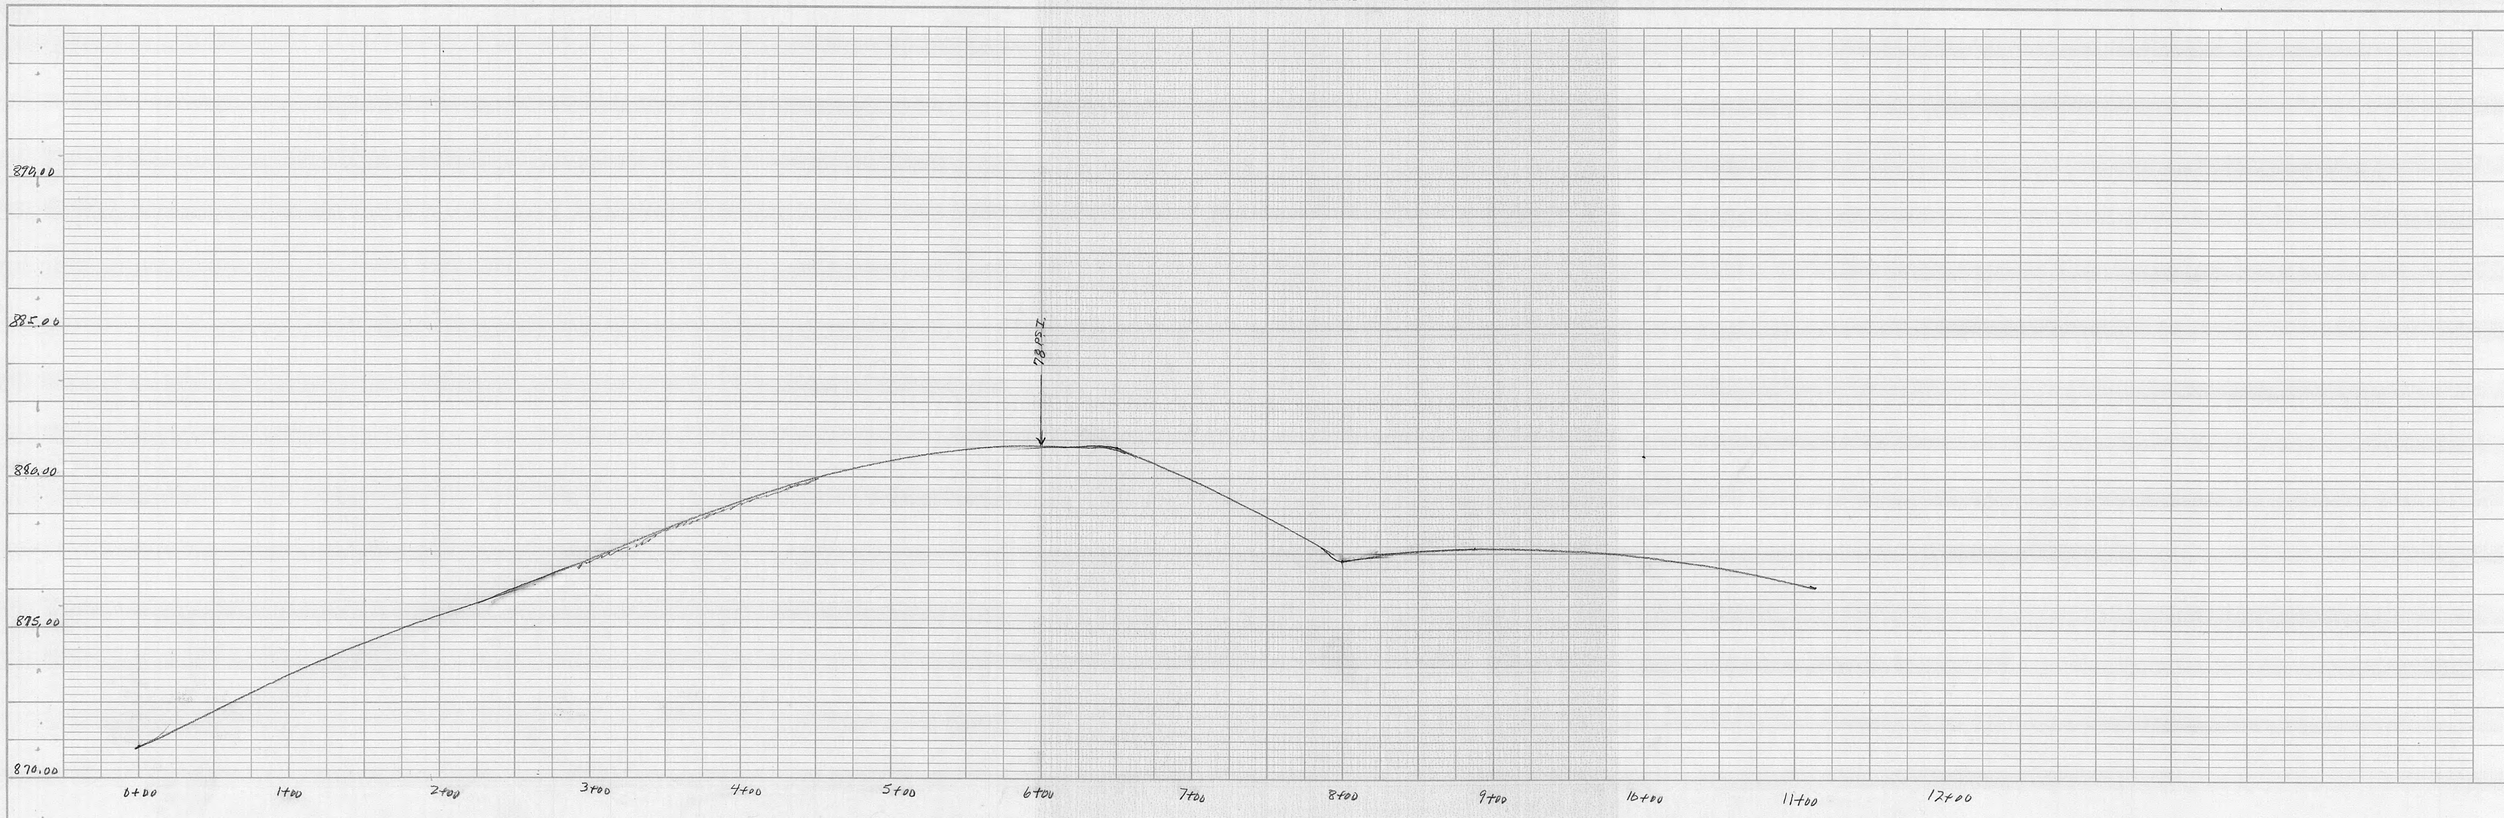

Return to Engineering
Flat File Drawer 4

HARRIMAN UTILITY BOARD
HARRIMAN TENN

SCALE 1" = 50'		DRAWN BY
DATE		

PLAN AND PROFILE
6" WATER RUSSELL ST

JOB NO SHEET NO 1	DRAWING NUMBER W 187 D