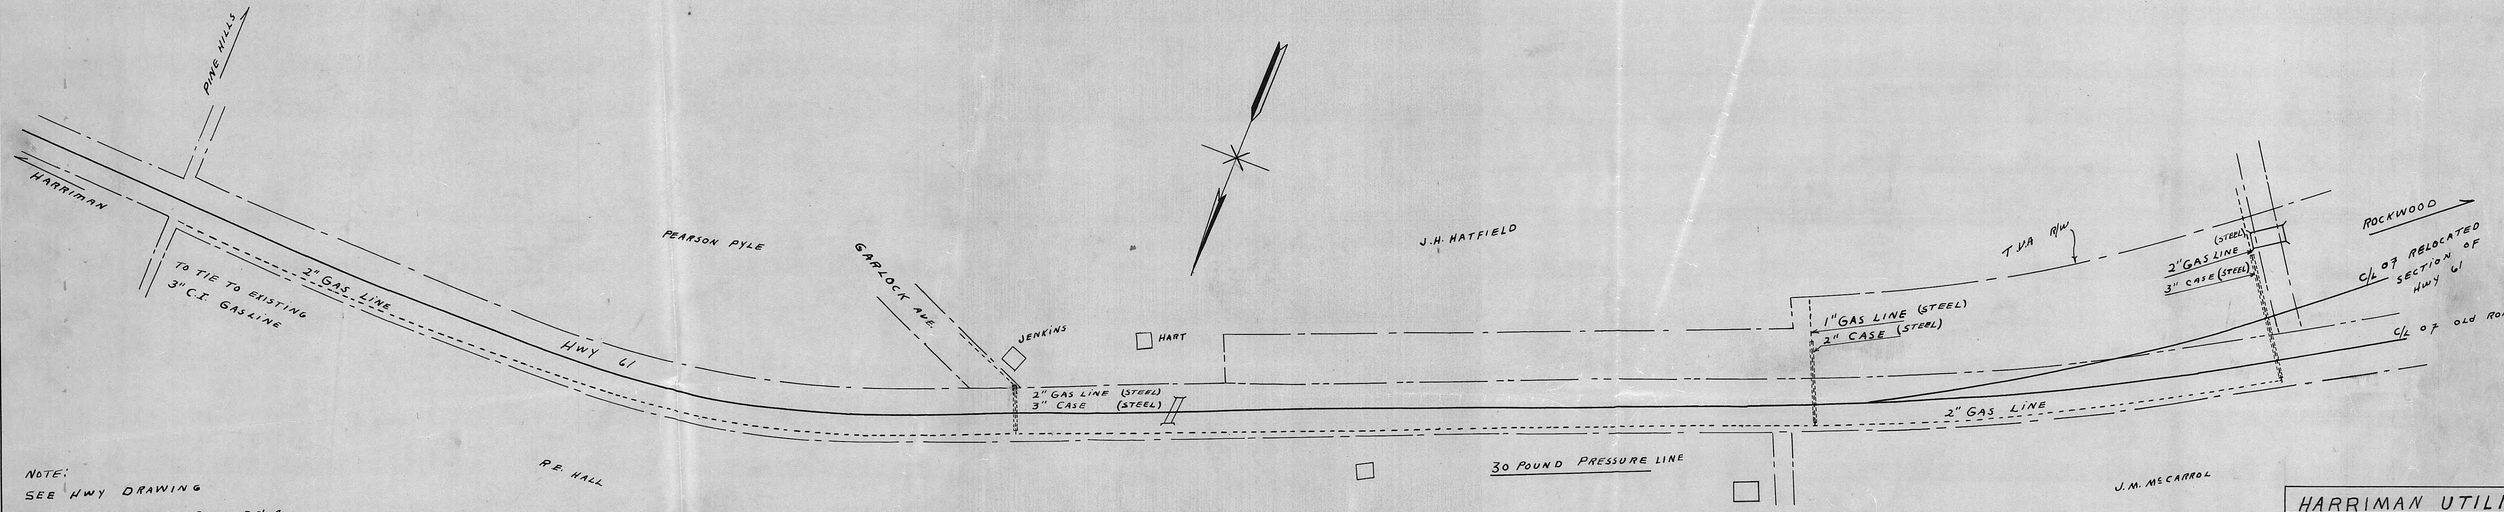

NOTE:
SEE HWY DRAWING
440 (FAPWPS0) PAGE 374
AND T.V.A DRAWING
2001E1 & 2001E2

HARRIMAN UTILITY BOARD	
APPLICATION FOR 2" GAS LINE EXTENSION	
HWY 61 — EMORY GAP	
8-10-56	SCALE: 1" = 100'
DRAWN: J.W.K	APPROVED: