K&E PLATE 1, PLAN-PROFILE KEUFFEL & ESSER CO. 46 7008 MADE IN U.S.A.

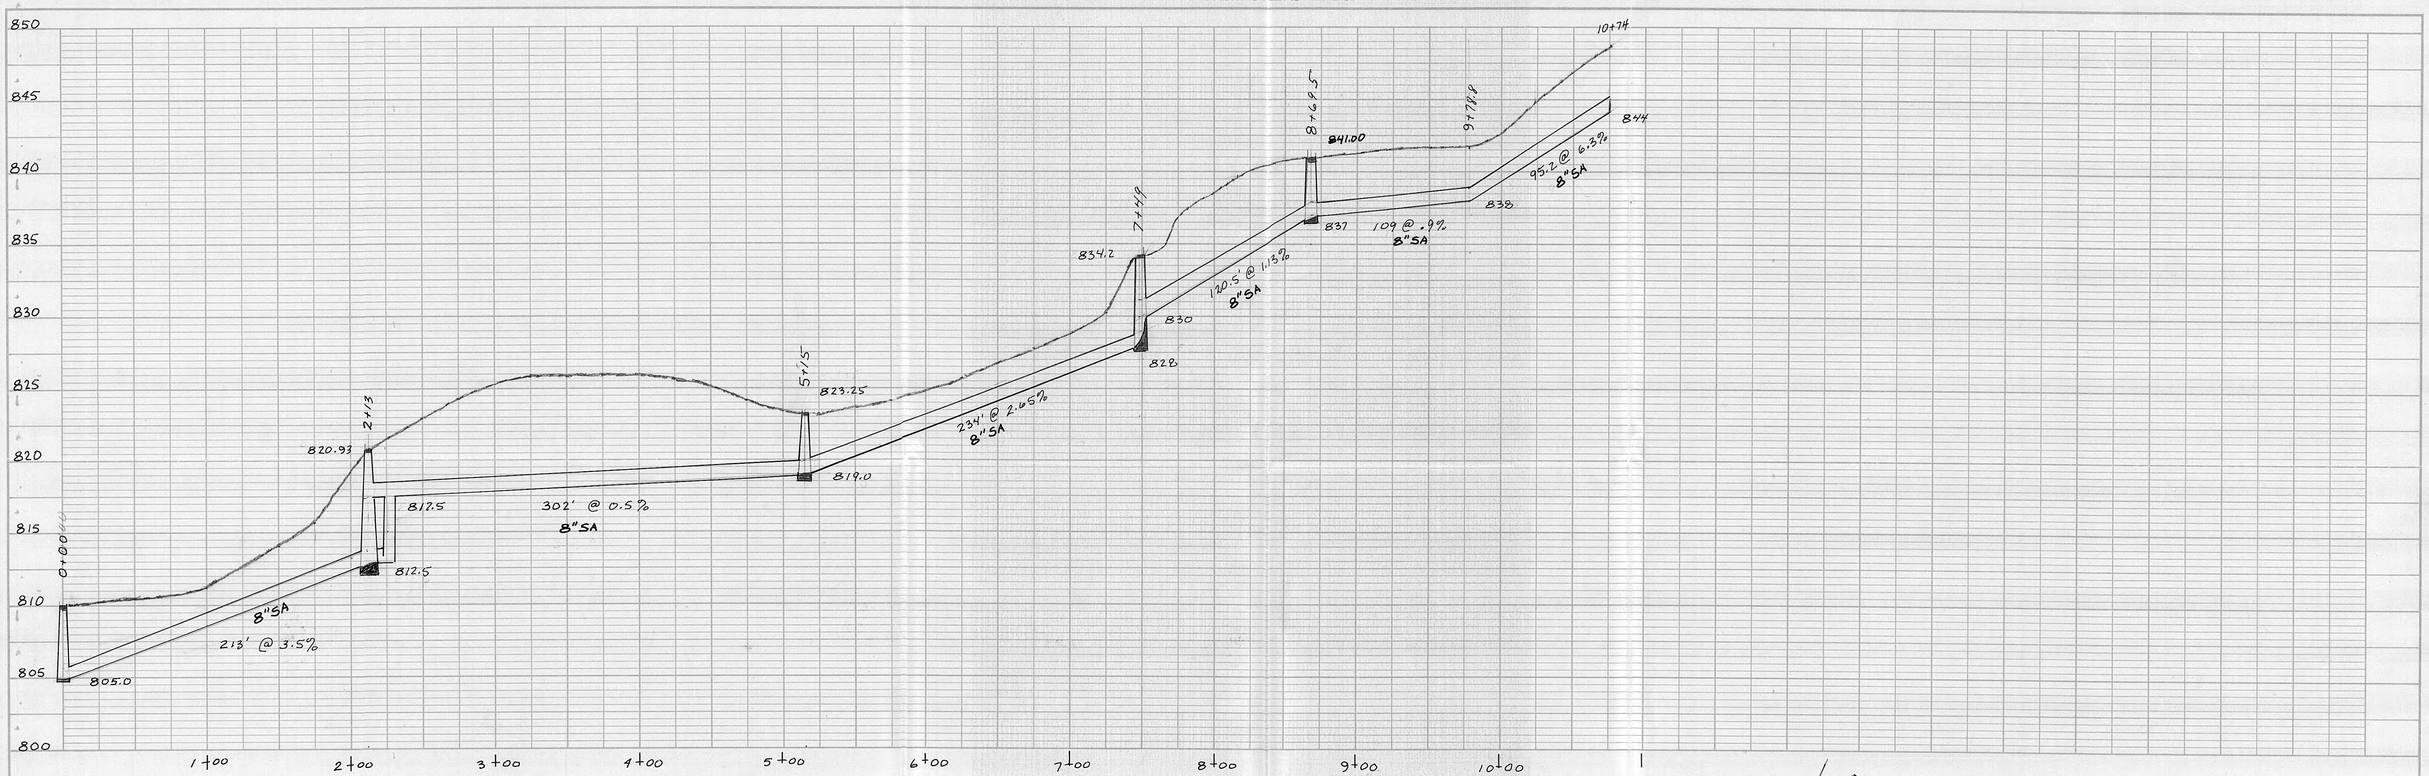

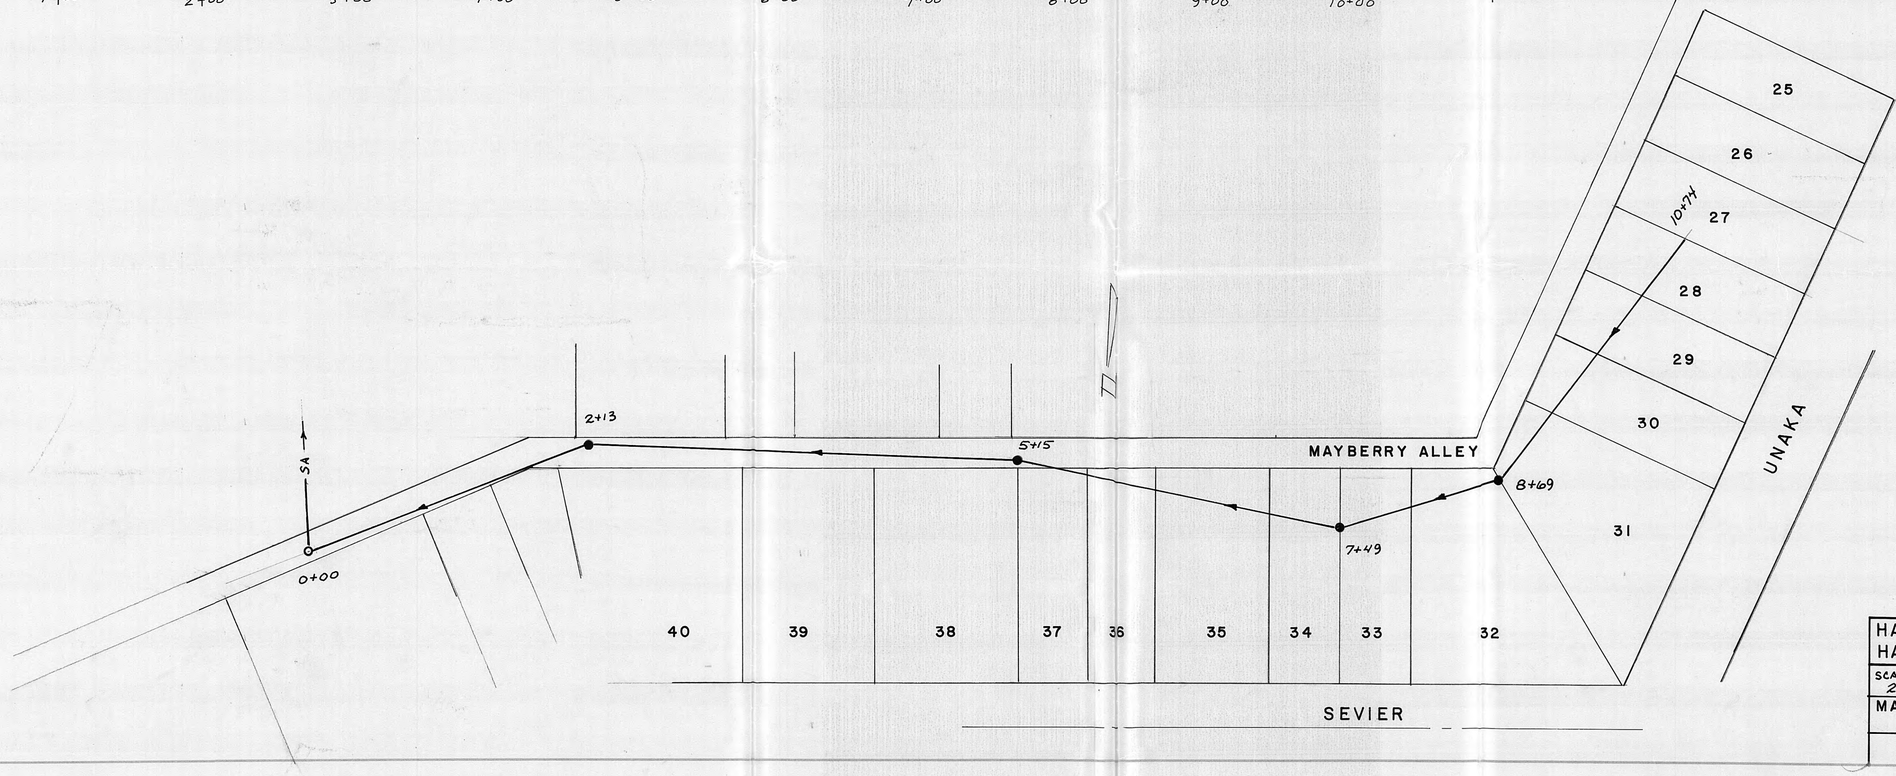

HARRIMAN UTILITY BOARD
HARRIMAN - TENNESSEE

SCALE 1"=50'
2-5-81

R Hall

MAYBERRY ALLEY SEWER REVAMP

S-150-D

PROFILE
NOTE BOOK No.
SURVEYED
PLOTTED
QUANTITIES CHECKED
R. R.'s NOTED
STRUCTURE NOTATIONS CHECKED
BY
DATE

PLAN
NOTE BOOK No.
SURVEYED
PLOTTED
ALIGNMENT CHECKED
R.C.P. MAP CHECKED
BY
DATE