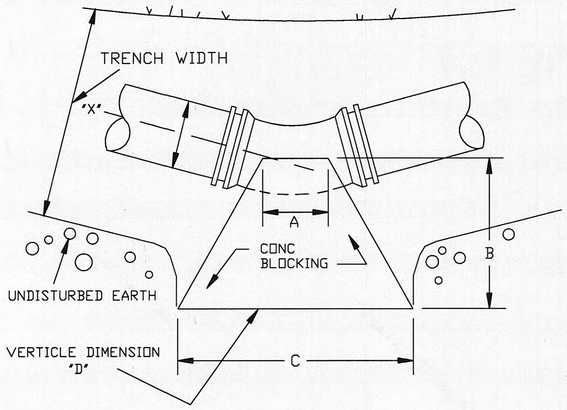

BENDS

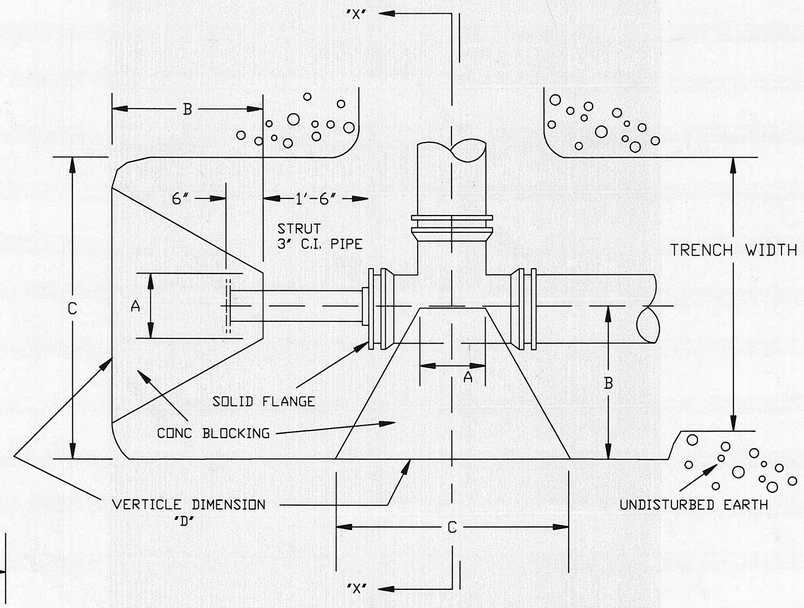

TEES

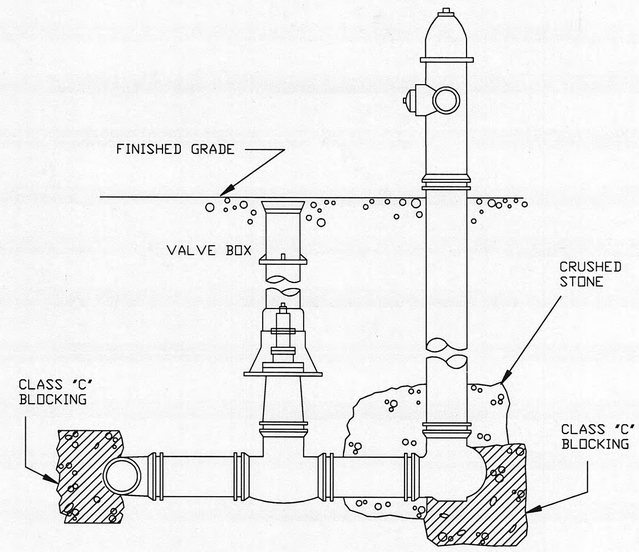

TYPICAL DETAIL OF HYDRANT INSTALLATION

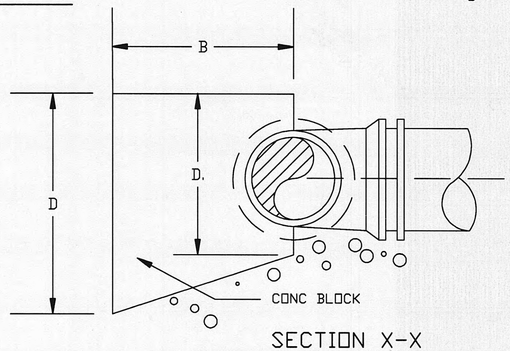

SECTION X-X

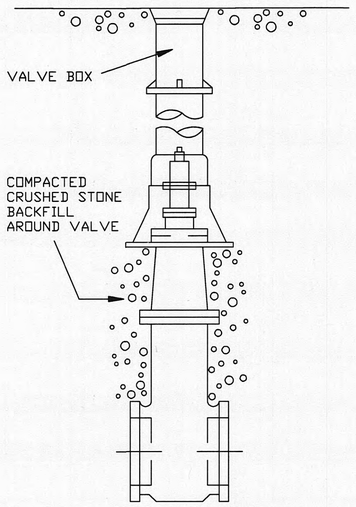

TYPICAL VALVE BOX DETAIL

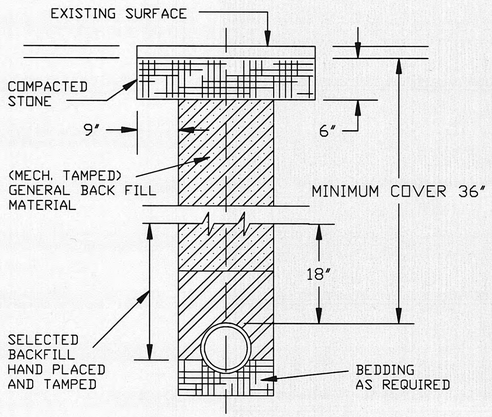

TYPICAL DITCH DETAIL

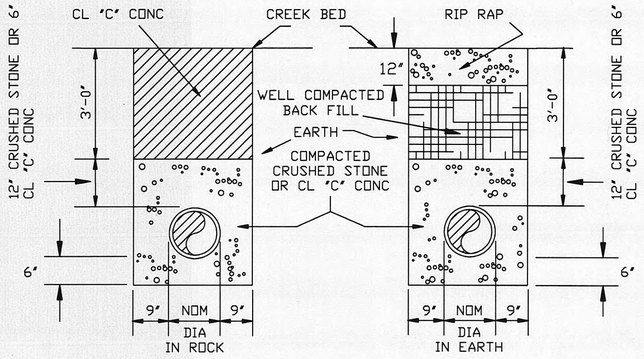

TYPICAL STREAM CROSSING DETAIL

Return to Engineering Flat File Drawer 4

HARRIMAN UTILITY BOARD
HARRIMAN, TENNESSEE

SCALE: N.T.S.	APPROVED BY:	DRAWN BY:
DATE: 10/18/93		R.HALL/G.MARLOW

WATER SYSTEM DISTRIBUTION INSTALLATION DETAILS

DRAWING NUMBER W-214-D