RC35–F

RC35–J

RC35–L

RC35–N

NO.	REVISION	DATE	BY

HARRIMAN UTILITIES – SEWER SYSTEM

HUB–HARRIMAN, TENNESSEE

WEST HILLS SEWER PROJECT

DRAWN BY: GM
APP'D BY: ____
DATE: 1995

GARRY MARLOW DESIGN
615-882-3855
HARRIMAN, TENNESSEE

SCALE: 1"=100'

MAP NO. RC35–K

HARRIMAN UTILITY BOARD

WEST HILLS LOW PRESSURE SEWER SYSTEM

West Hills Sewer

MAP INDEX

A	B	C	D
H	G	F	E
I	J	K	L
P	O	N	M

NO.	REVISION	DATE	BY

HARRIMAN UTILITIES-SEWER SYSTEM
HUB-HARRIMAN, TENNESSEE

WEST HILLS LOW PRESSURE SEWER

DRAWN BY: GM
APP'D BY:
DATE: 1995

GARRY MARLOW DESIGN
615-882-3855
HARRIMAN, TENNESSEE

SCALE: 1" = 600'

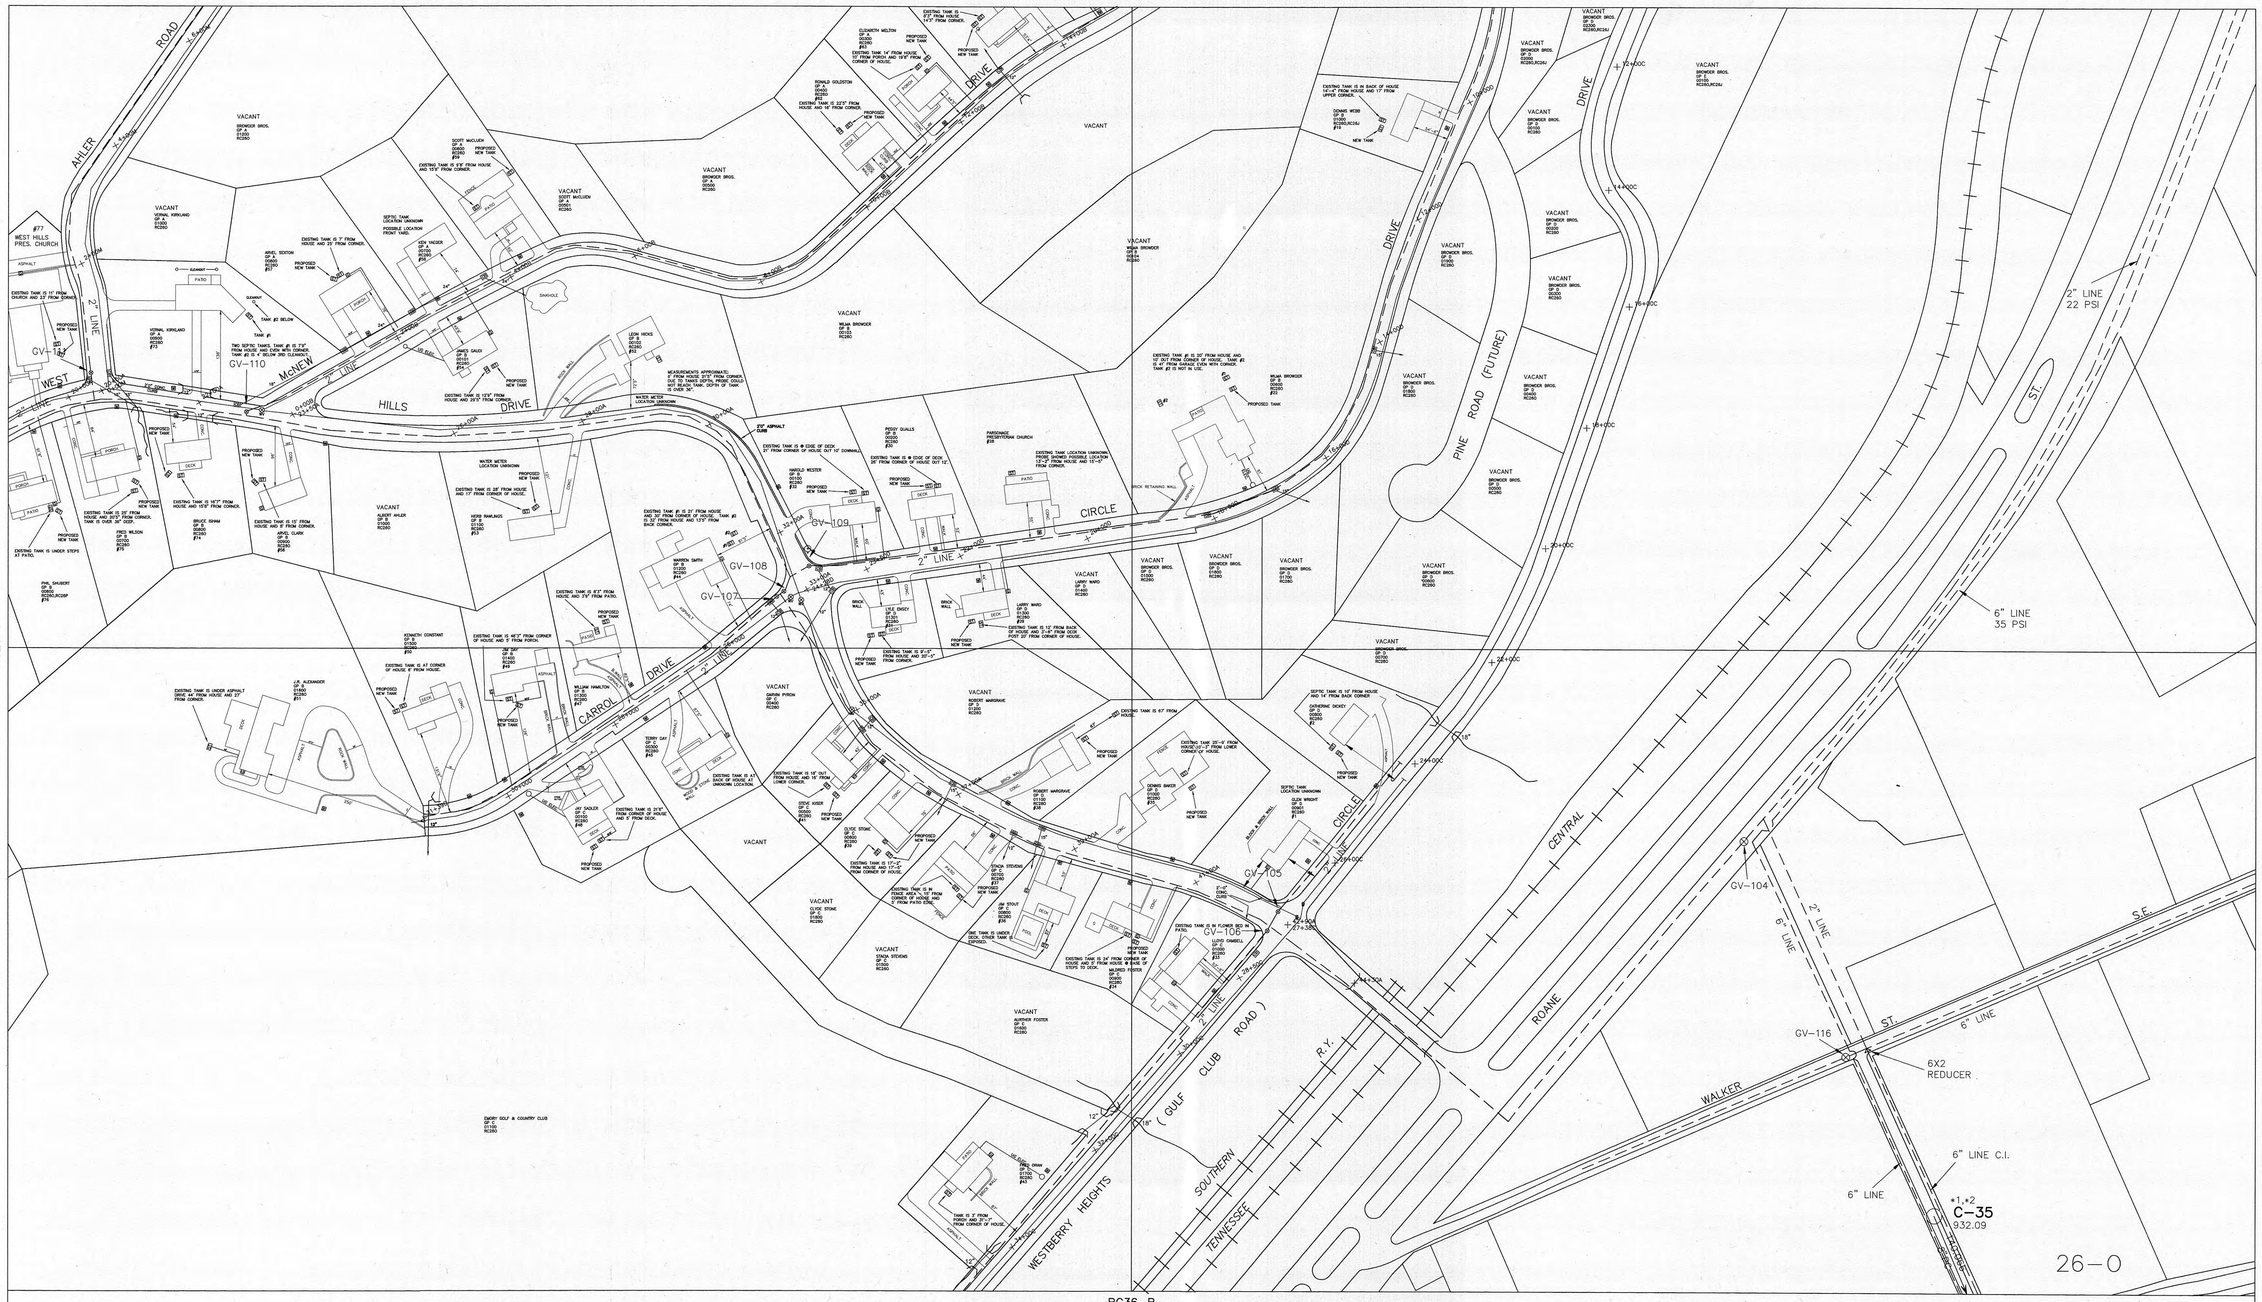

NO.	REVISION	DATE	BY

HARRIMAN UTILITIES – SEWER SYSTEM

HUB–HARRIMAN, TENNESSEE

WEST HILLS SEWER PROJECT

DRAWN BY: GM
APP'D BY:
DATE: 1995

GARRY MARLON DESIGN
615-882-9855
HARRIMAN, TENNESSEE

SCALE: 1"=100'

MAP NO.RC26-O

RC26-G

RC26-I

RC26-K

RC26-O

NO.	REVISION	DATE	BY

HARRIMAN UTILITIES – SEWER SYSTEM

HUB–HARRIMAN, TENNESSEE

WEST HILLS SEWER PROJECT

DRAWN BY: GM
APP'D BY:
DATE: 1995

GARRY MARLOW DESIGN
615-882-3855
HARRIMAN, TENNESSEE

SCALE: 1"=100'

MAP NO. RC26-J

RC26–I

RC25–M

RC26–O

RC36–A

NO.	REVISION	DATE	BY

HARRIMAN UTILITIES – SEWER SYSTEM

HUB–HARRIMAN, TENNESSEE

WEST HILLS SEWER PROJECT

DRAWN BY: GM
APP'D BY:
DATE: 1995

GARRY MARLOW DESIGN
615-882-3855
HARRIMAN, TENNESSEE

SCALE: 1"=100'

MAP NO.RC26–P

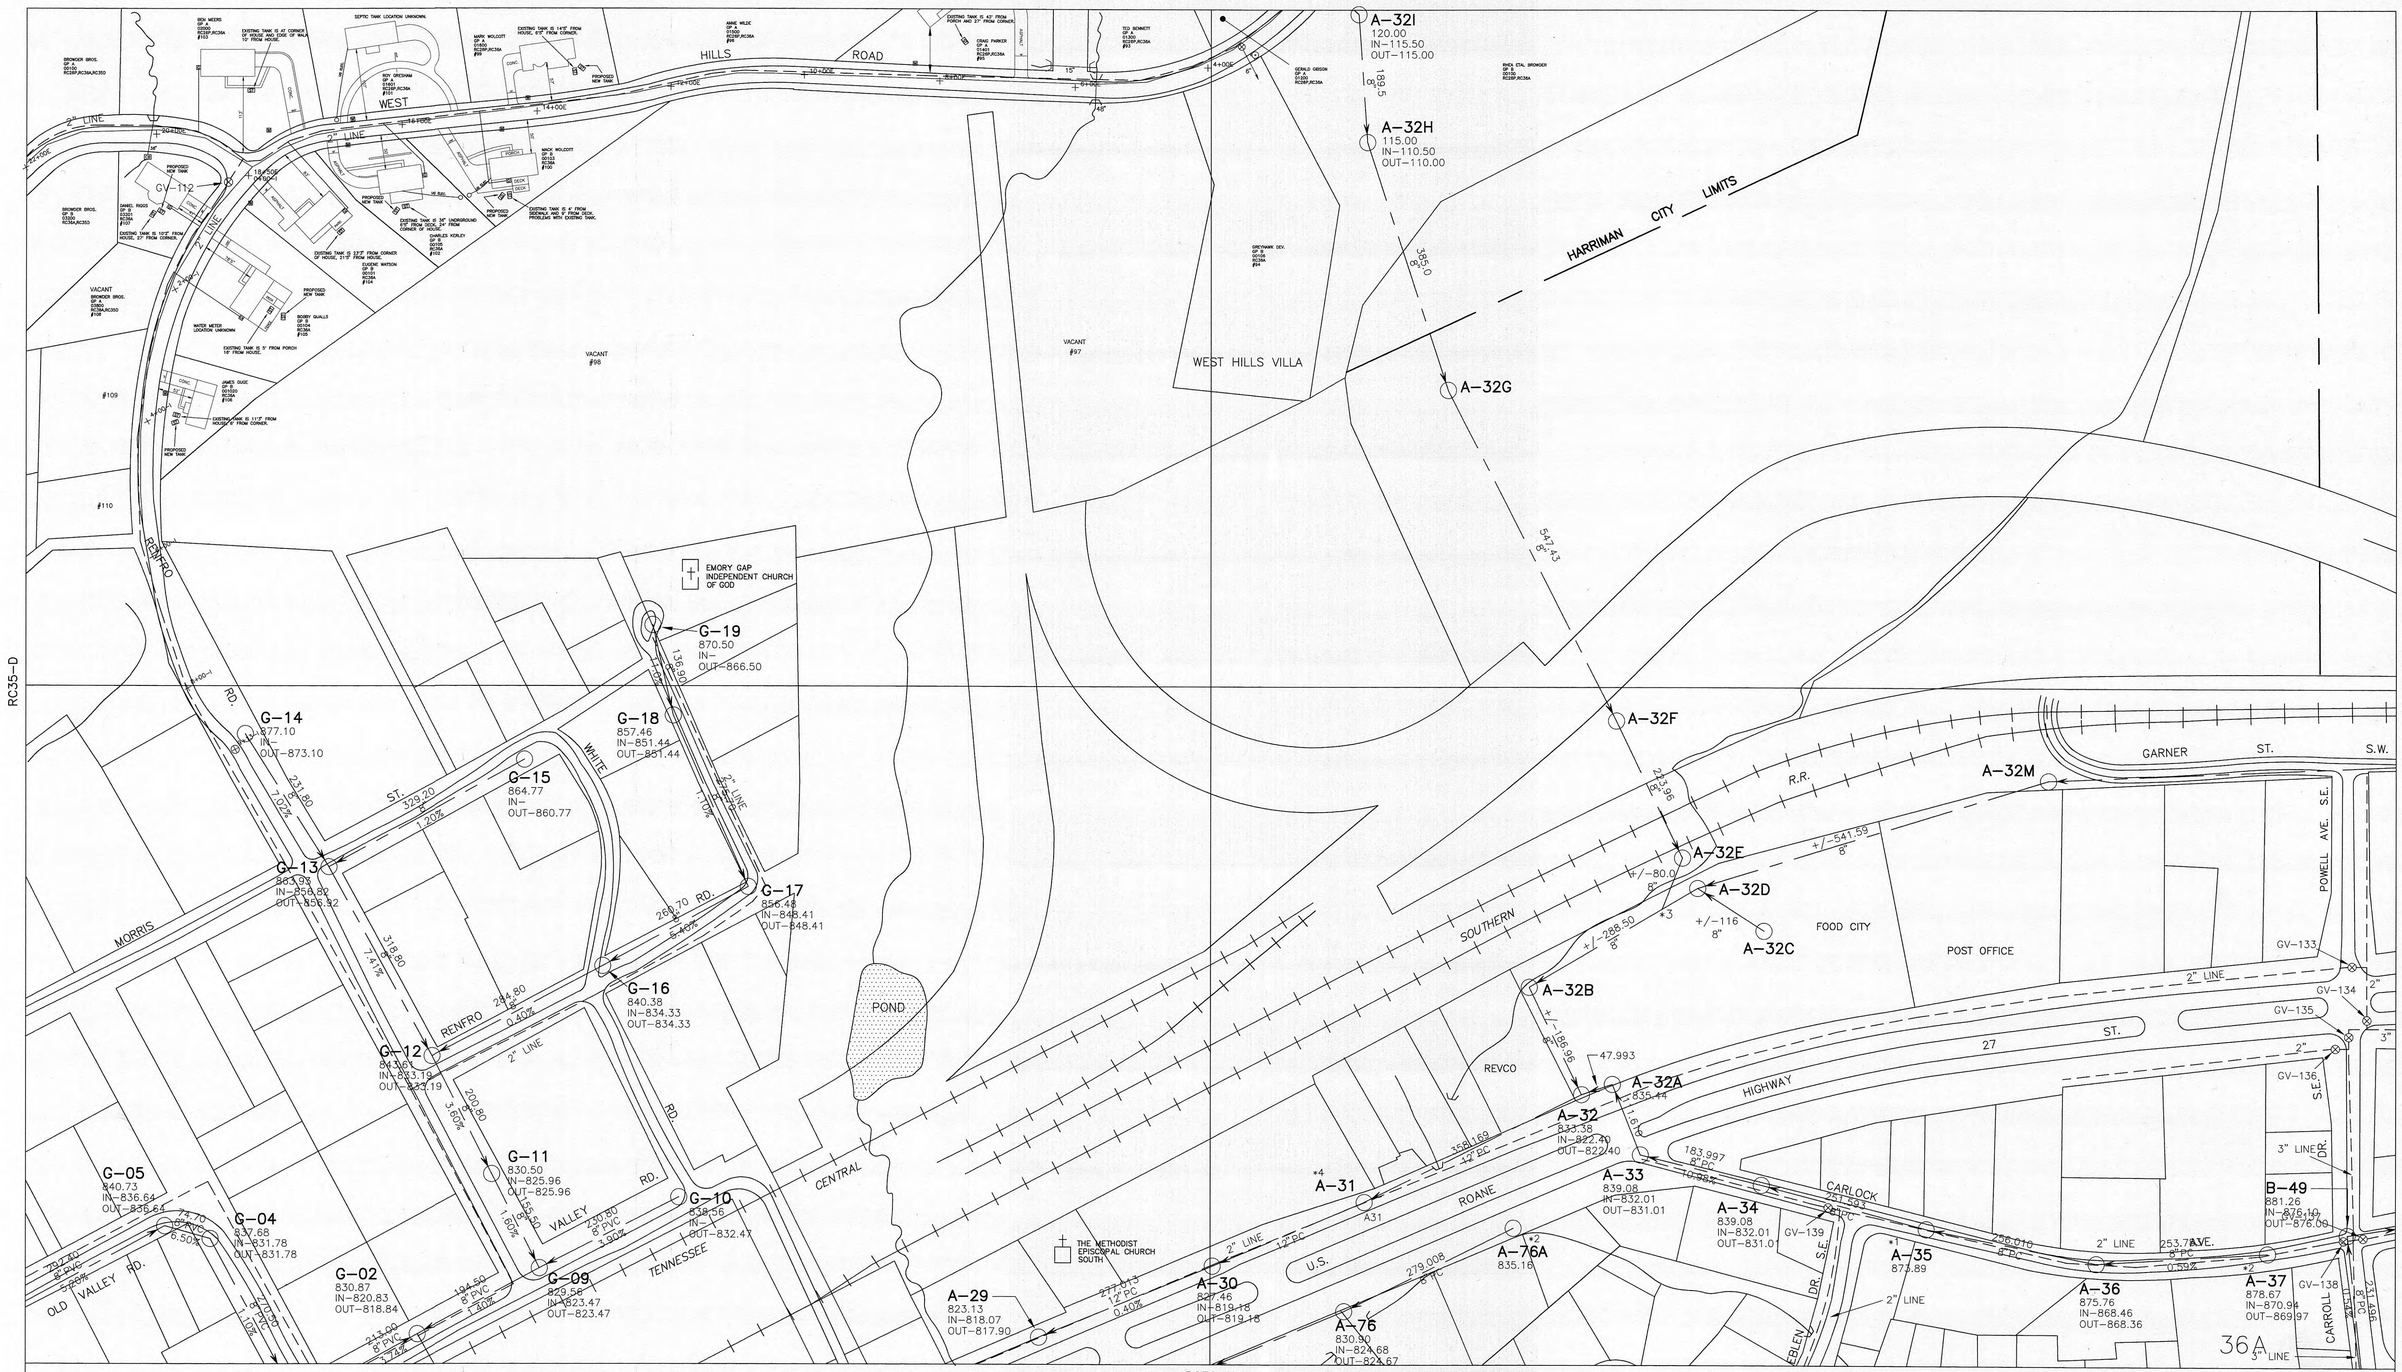

NO.	REVISION	DATE	BY

HARRIMAN UTILITIES – SEWER SYSTEM

HUB–HARRIMAN, TENNESSEE

WEST HILLS SEWER PROJECT

DRAWN BY: GM
APP'D BY:
DATE: 1995

GARRY MARLOW DESIGN
615-882-3855
HARRIMAN, TENNESSEE

SCALE: 1"=100'

MAP NO.RC36-A

RC25–M

RC35–C

RC36–A

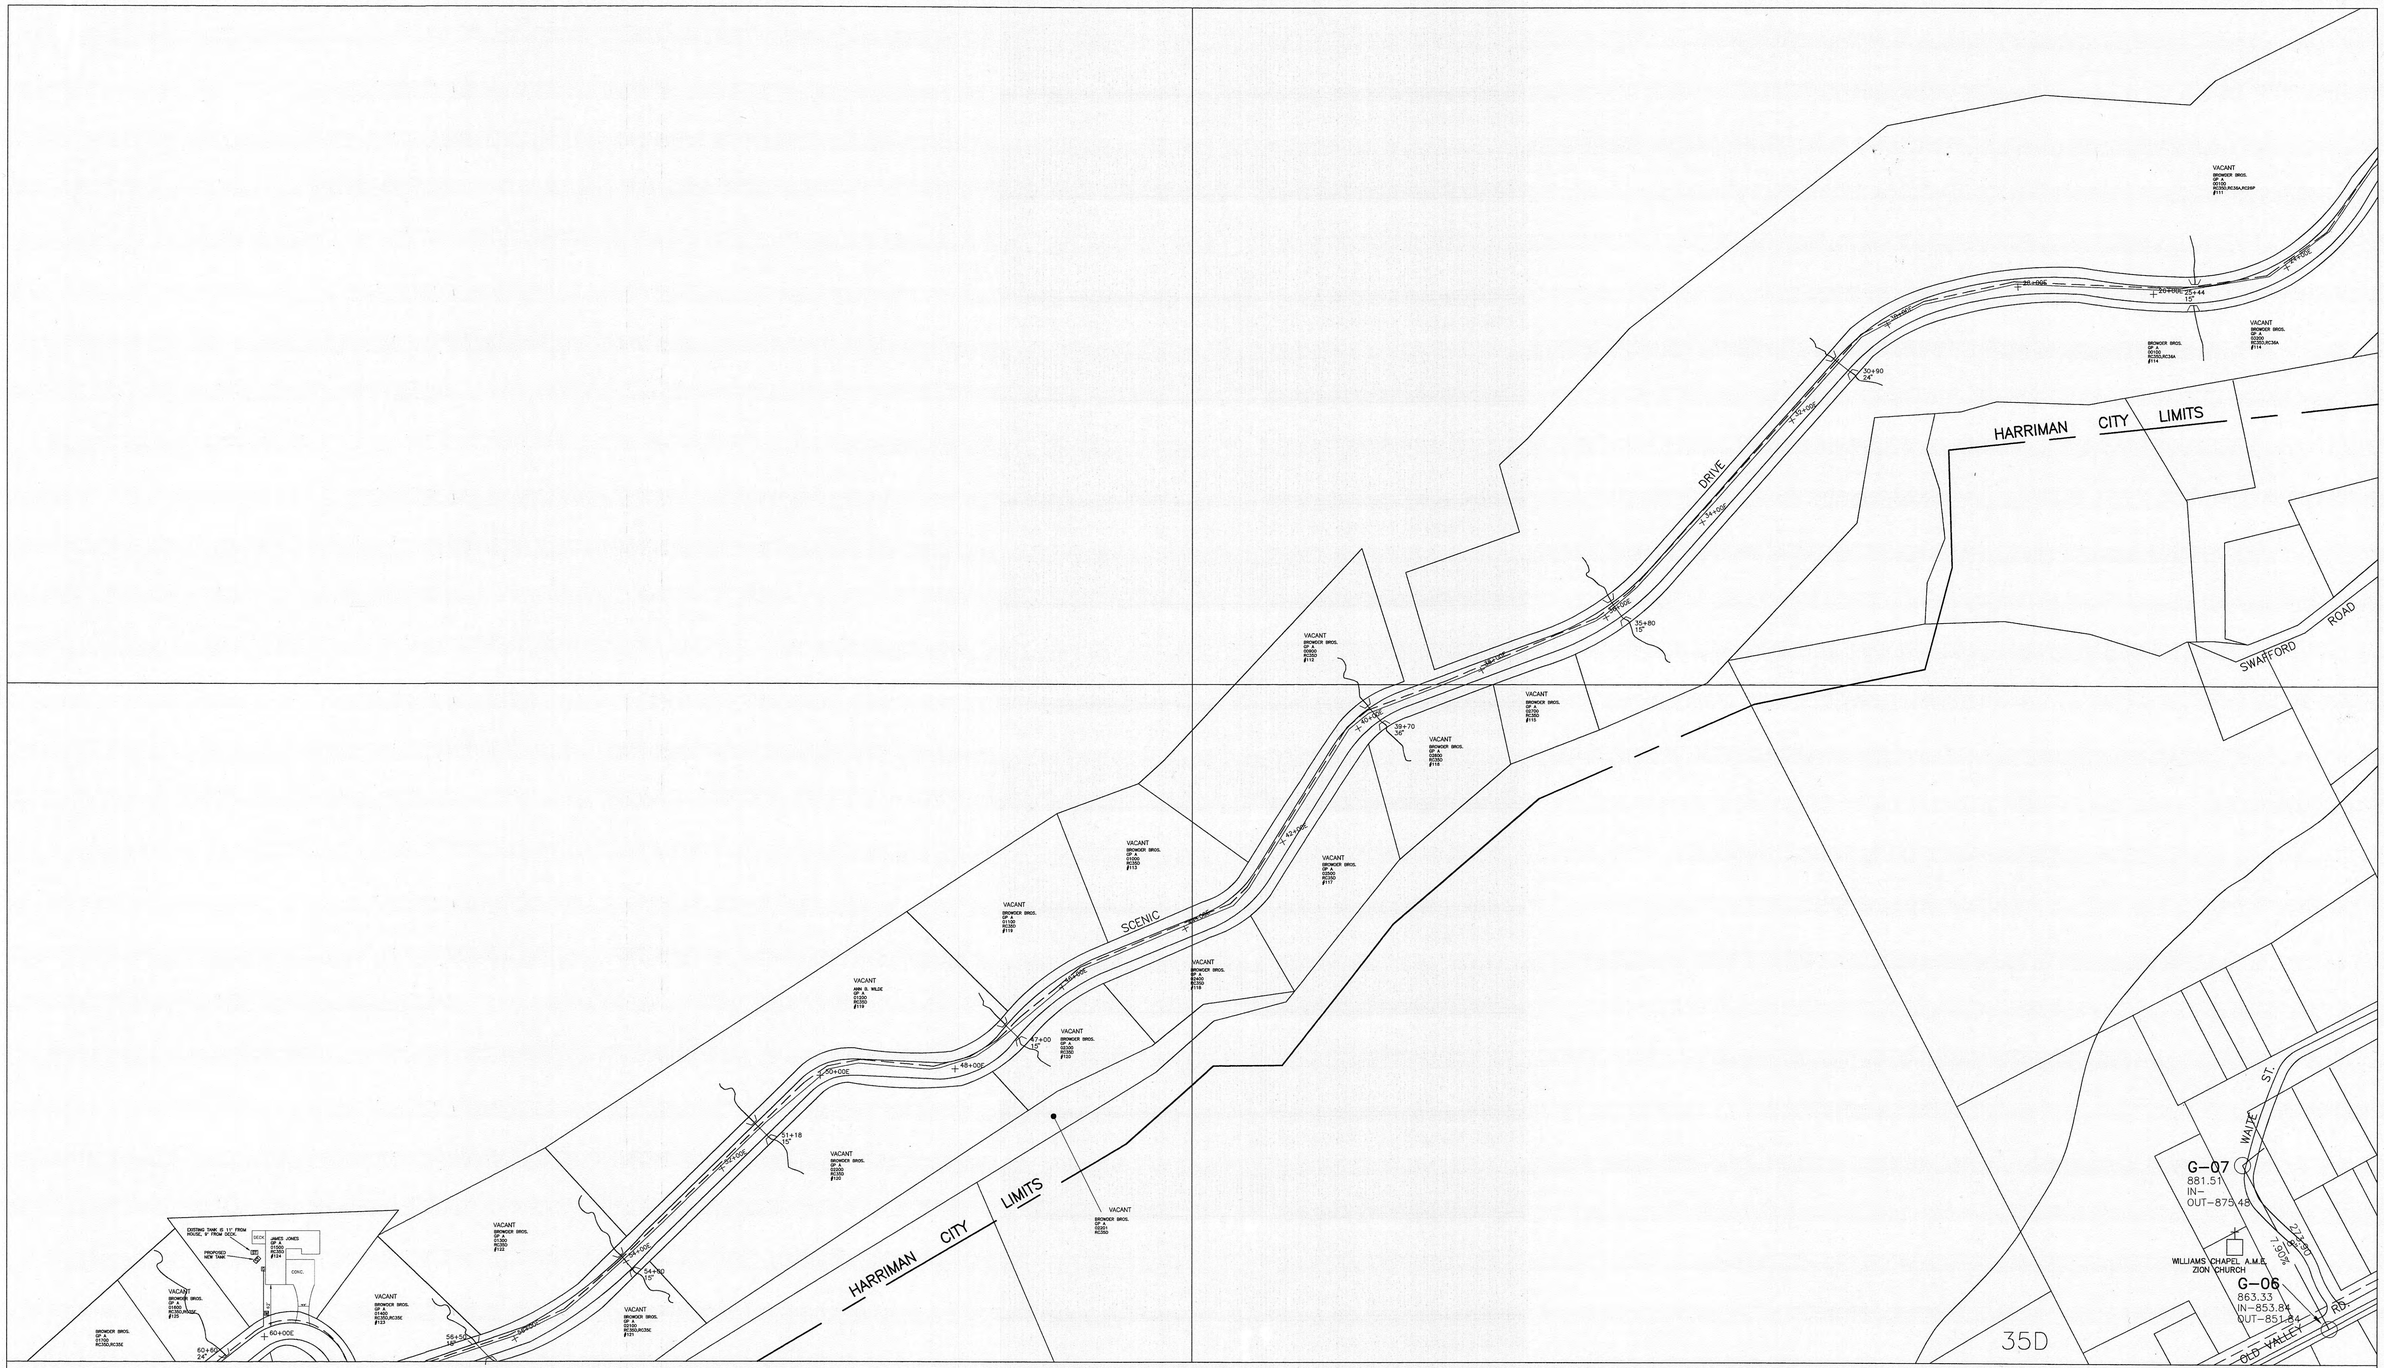

RC35–E

NO.	REVISION	DATE	BY

HARRIMAN UTILITIES – SEWER SYSTEM

HUB–HARRIMAN, TENNESSEE

WEST HILLS SEWER PROJECT

DRAWN BY: GM
APP'D BY:
DATE: 1995

GARRY MARLOW DESIGN
615-882-3855
HARRIMAN, TENNESSEE

SCALE: 1"=100'

MAP NO. RC35–D

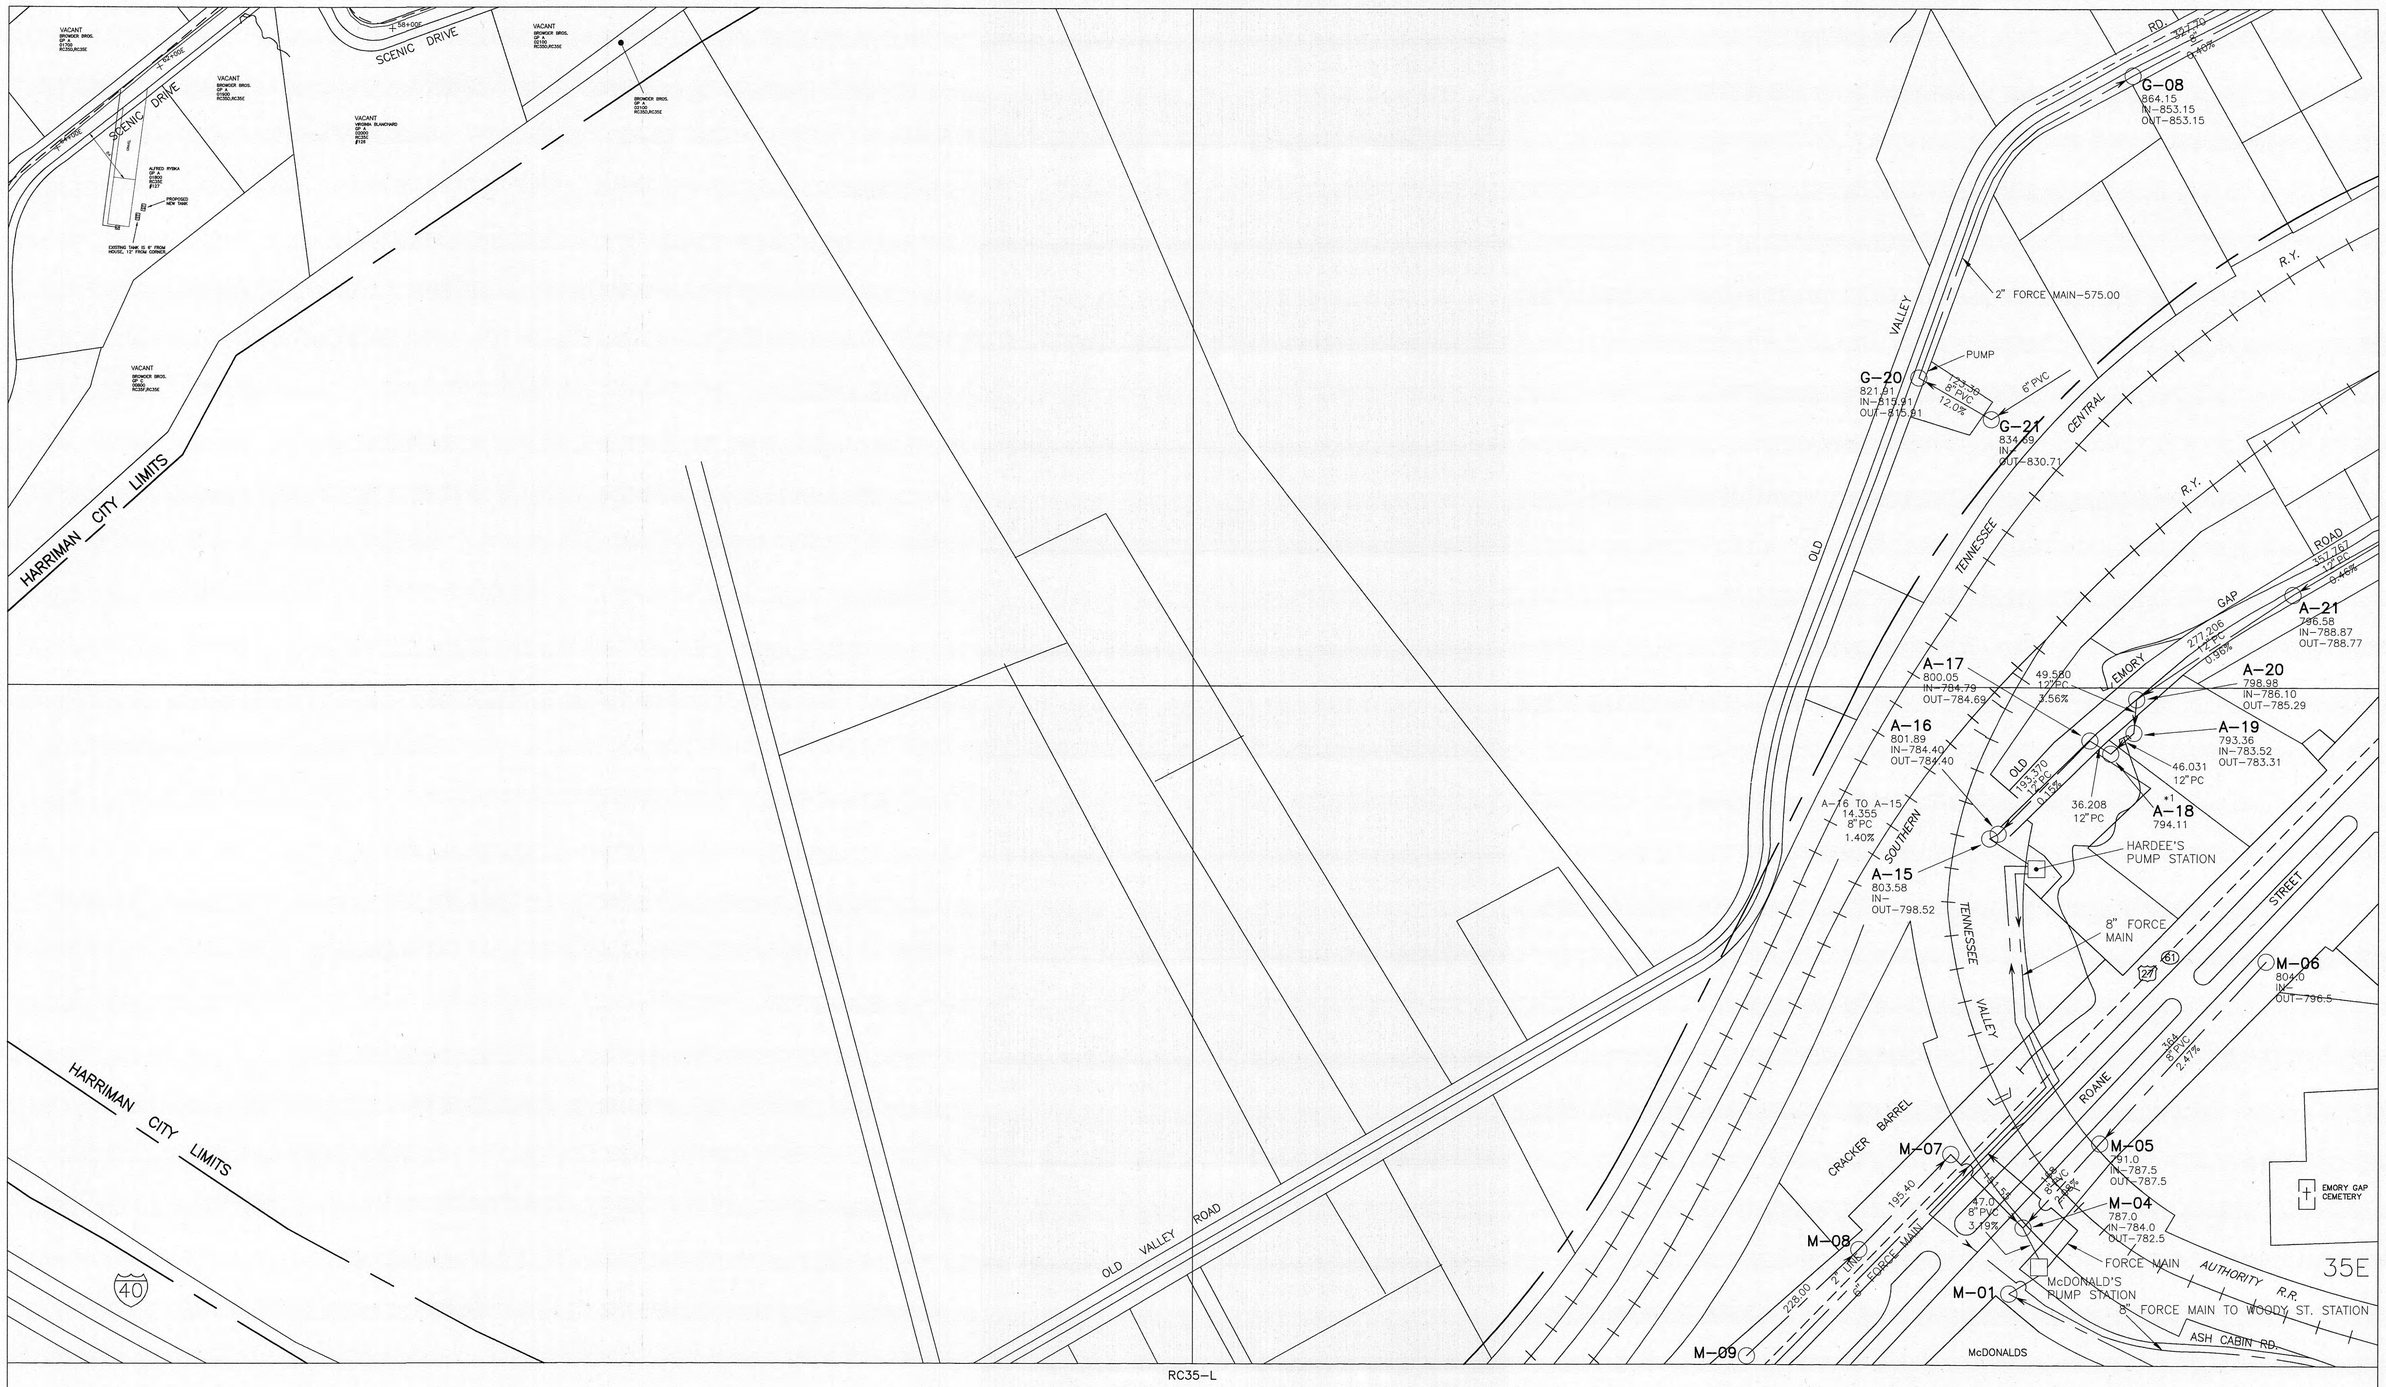

NO.	REVISION	DATE	BY

HARRIMAN UTILITIES – SEWER SYSTEM

HUB–HARRIMAN, TENNESSEE

WEST HILLS SEWER PROJECT

DRAWN BY: GM
APP'D BY: ____
DATE: 1995

GARRY MARLOW DESIGN
615-882-3855
HARRIMAN, TENNESSEE

SCALE: 1"=100'

MAP NO. RC35-E

NO.	REVISION	DATE	BY

HARRIMAN UTILITIES – SEWER SYSTEM

HUB–HARRIMAN, TENNESSEE

WEST HILLS SEWER PROJECT

DRAWN BY: GM
APP'D BY:
DATE: 1995

GARRY MARLOW DESIGN
615-882-3855
HARRIMAN, TENNESSEE

SCALE: 1"=100'

MAP NO. RC35-F