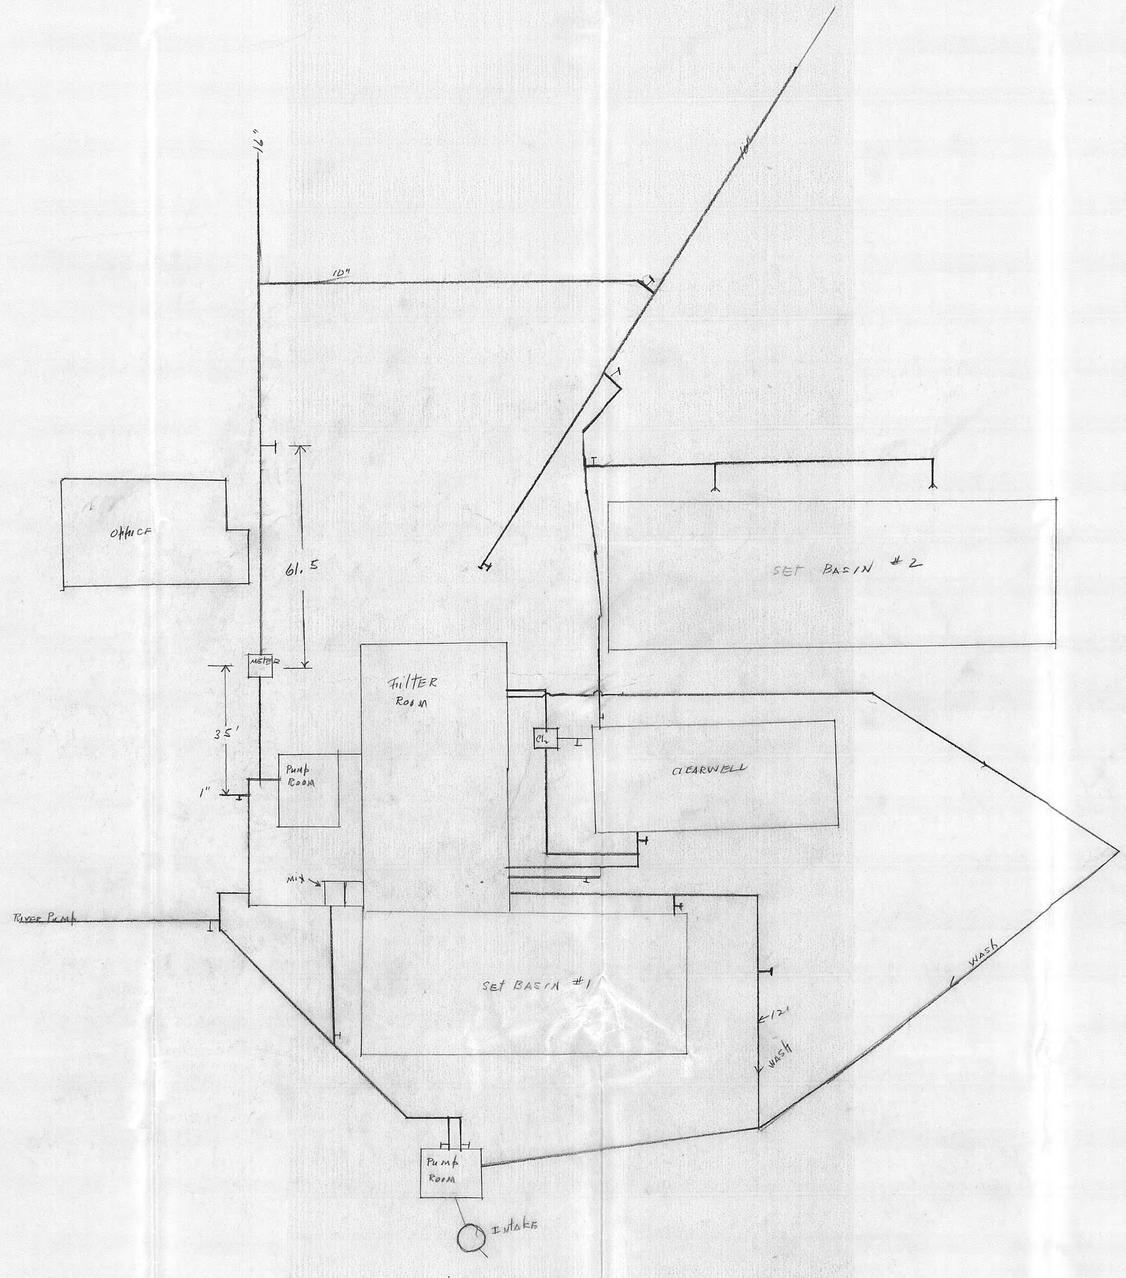

HARRIMAN Utility Board

SCALE: 1" = 20'	APPROVED BY	DRAWN BY ABK
DATE: 1-16-91		

WATER PLANT Pipe Layout

DRAWING NUMBER W-148-D

DIETZGEN MASTER FORM 198MF