
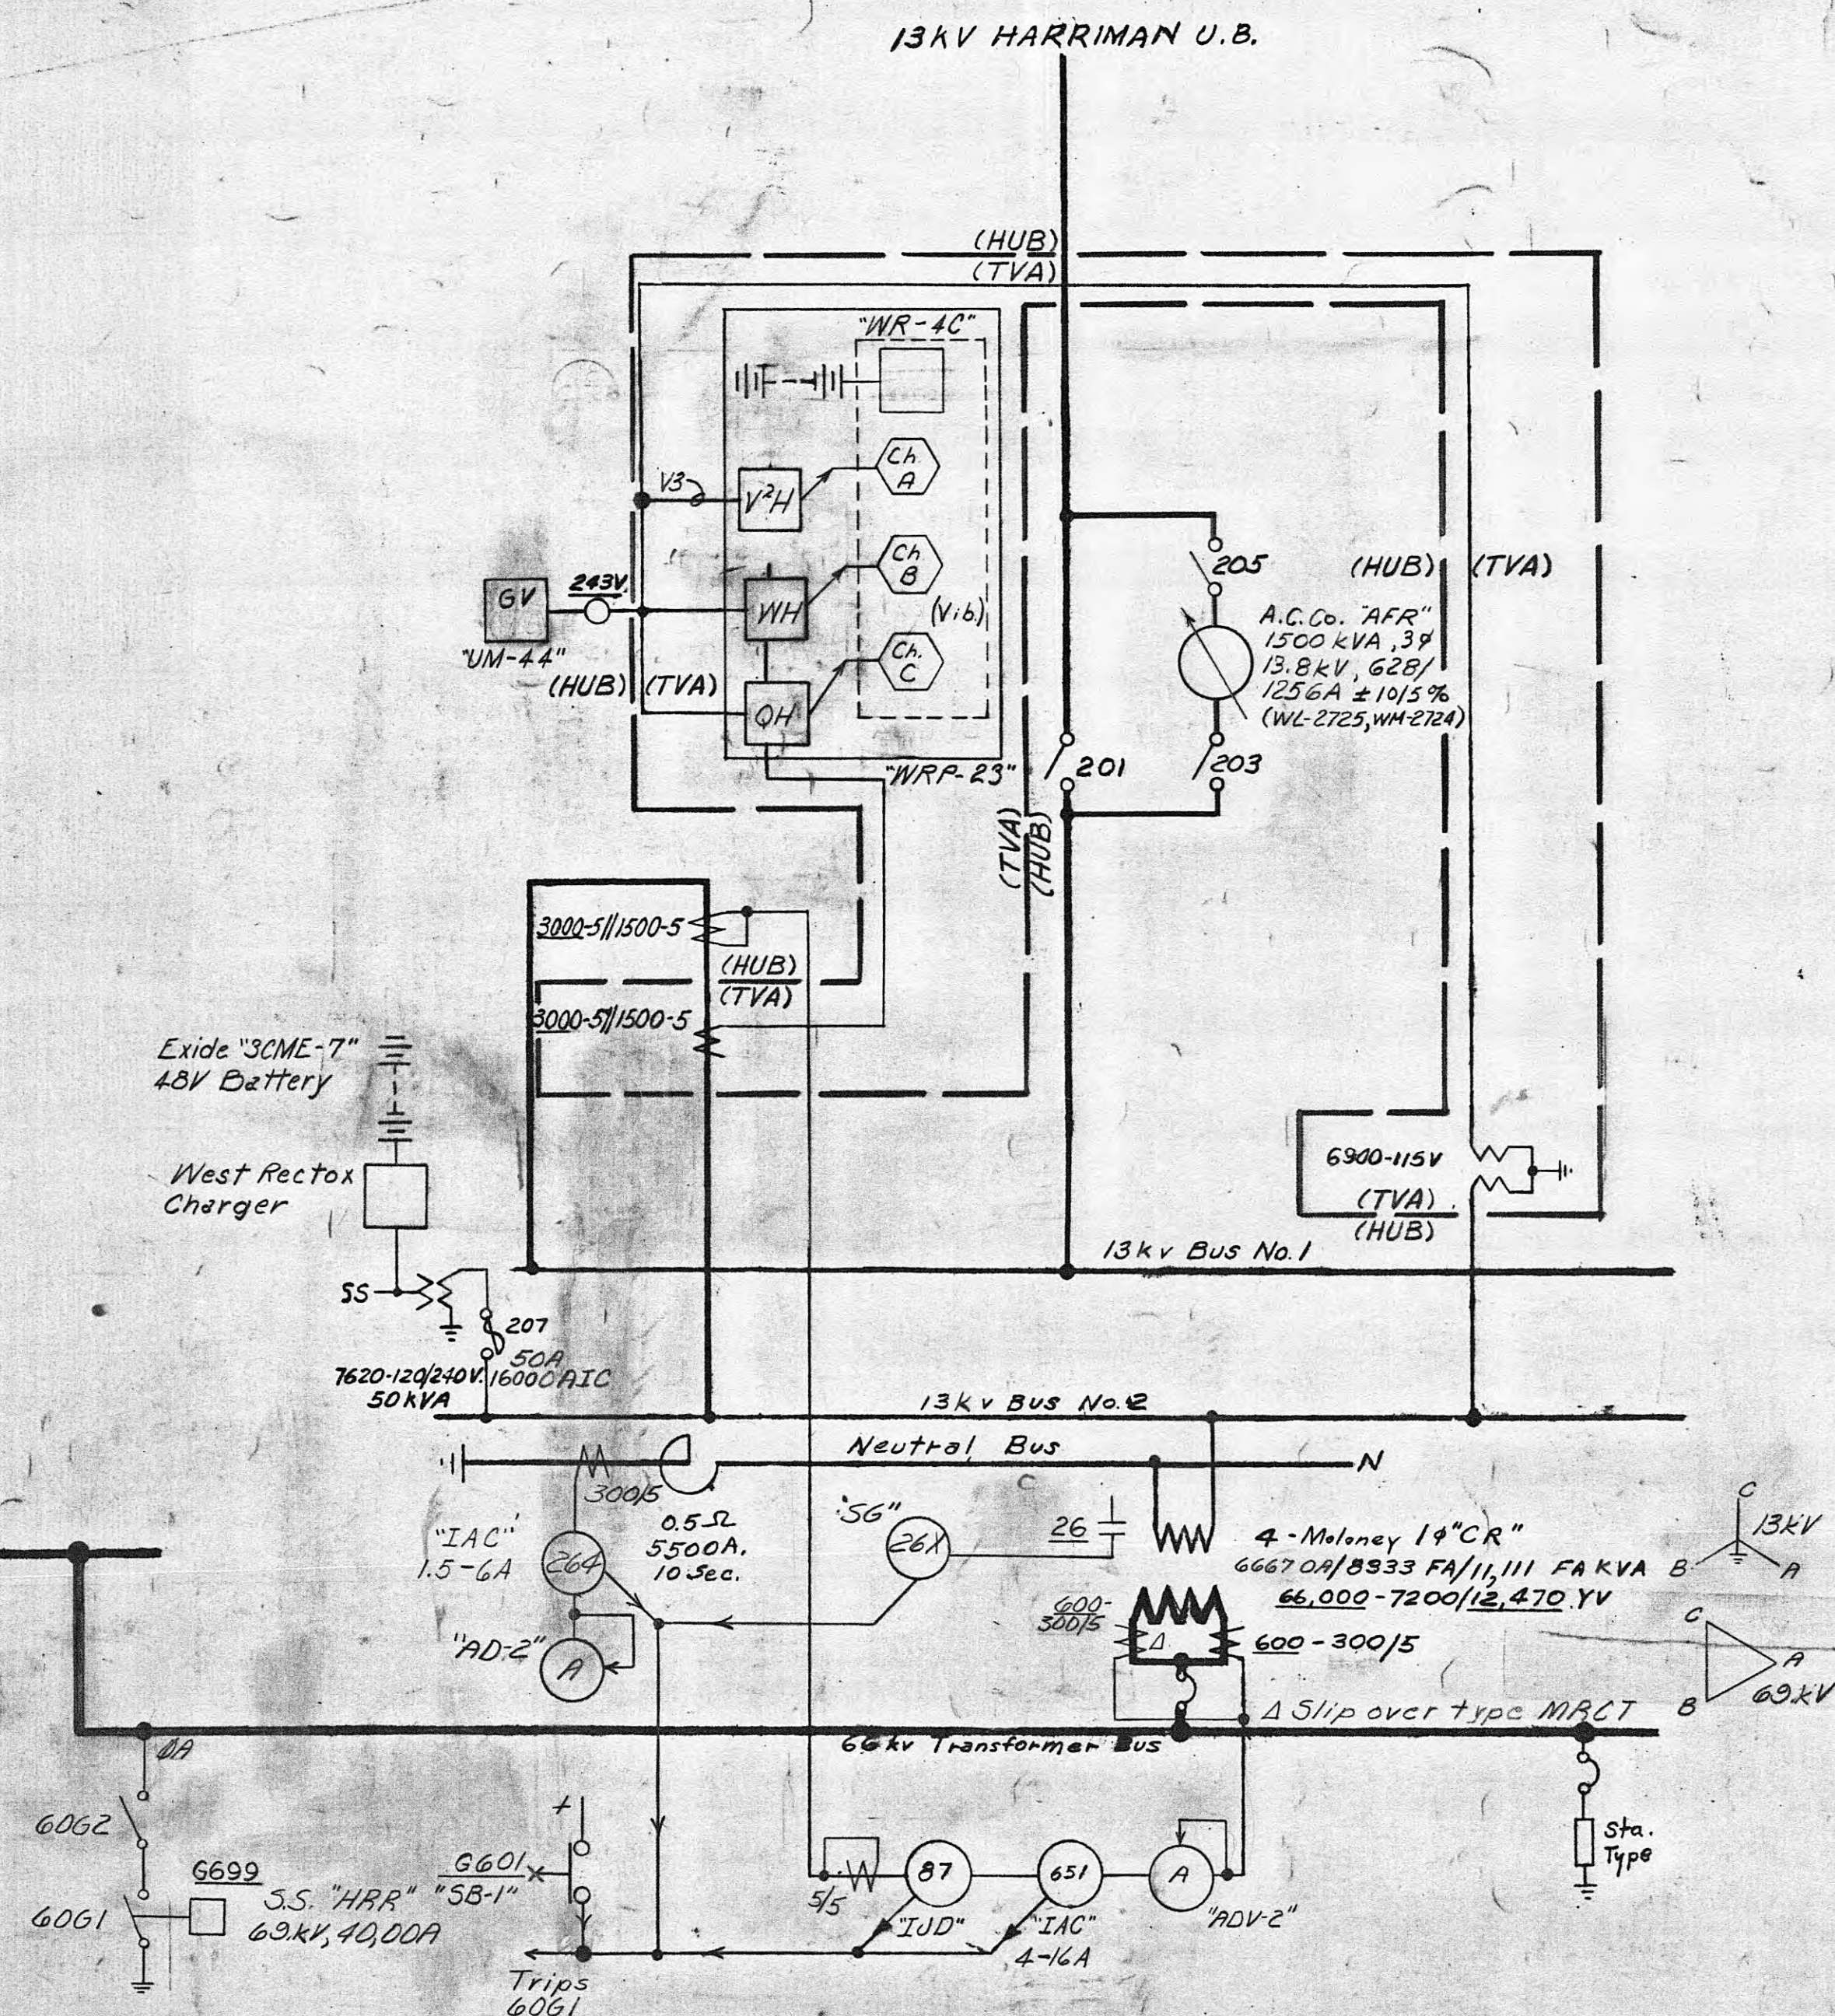


13	Lease-Purchase. See Revision Note 4.					
	3/70/84	1/73/001	DOA	DOA	EWNT	
12	Flt.Chng. - Completion of W.O.					
	1-6-74	3593E	RUS	WMS		
11	Field Change R/H#25, 1/9/72					
	3-28-73		G/D	G/D	UNT	
10	Added Volt Reg to Harrison B, 3/KY Line					
	9-1-71	3564+	DST	DST	WMS	DNR
	Field Change LMG-723, 3/2/67					
	1/21/71		AMS	HMS	PWT	
8	Redrawn. See Rev Note 3					
	5-1-66	35262	UNK	LSPH	WTA	
ISS. LOG	DATE	WORK ORDER	DSGN	DRWG	CHKD	SUPPLY.
DISGN	JMK					
CHECKED	ZSH					
DRAWN	BWA					
						PROJ. ENGR.

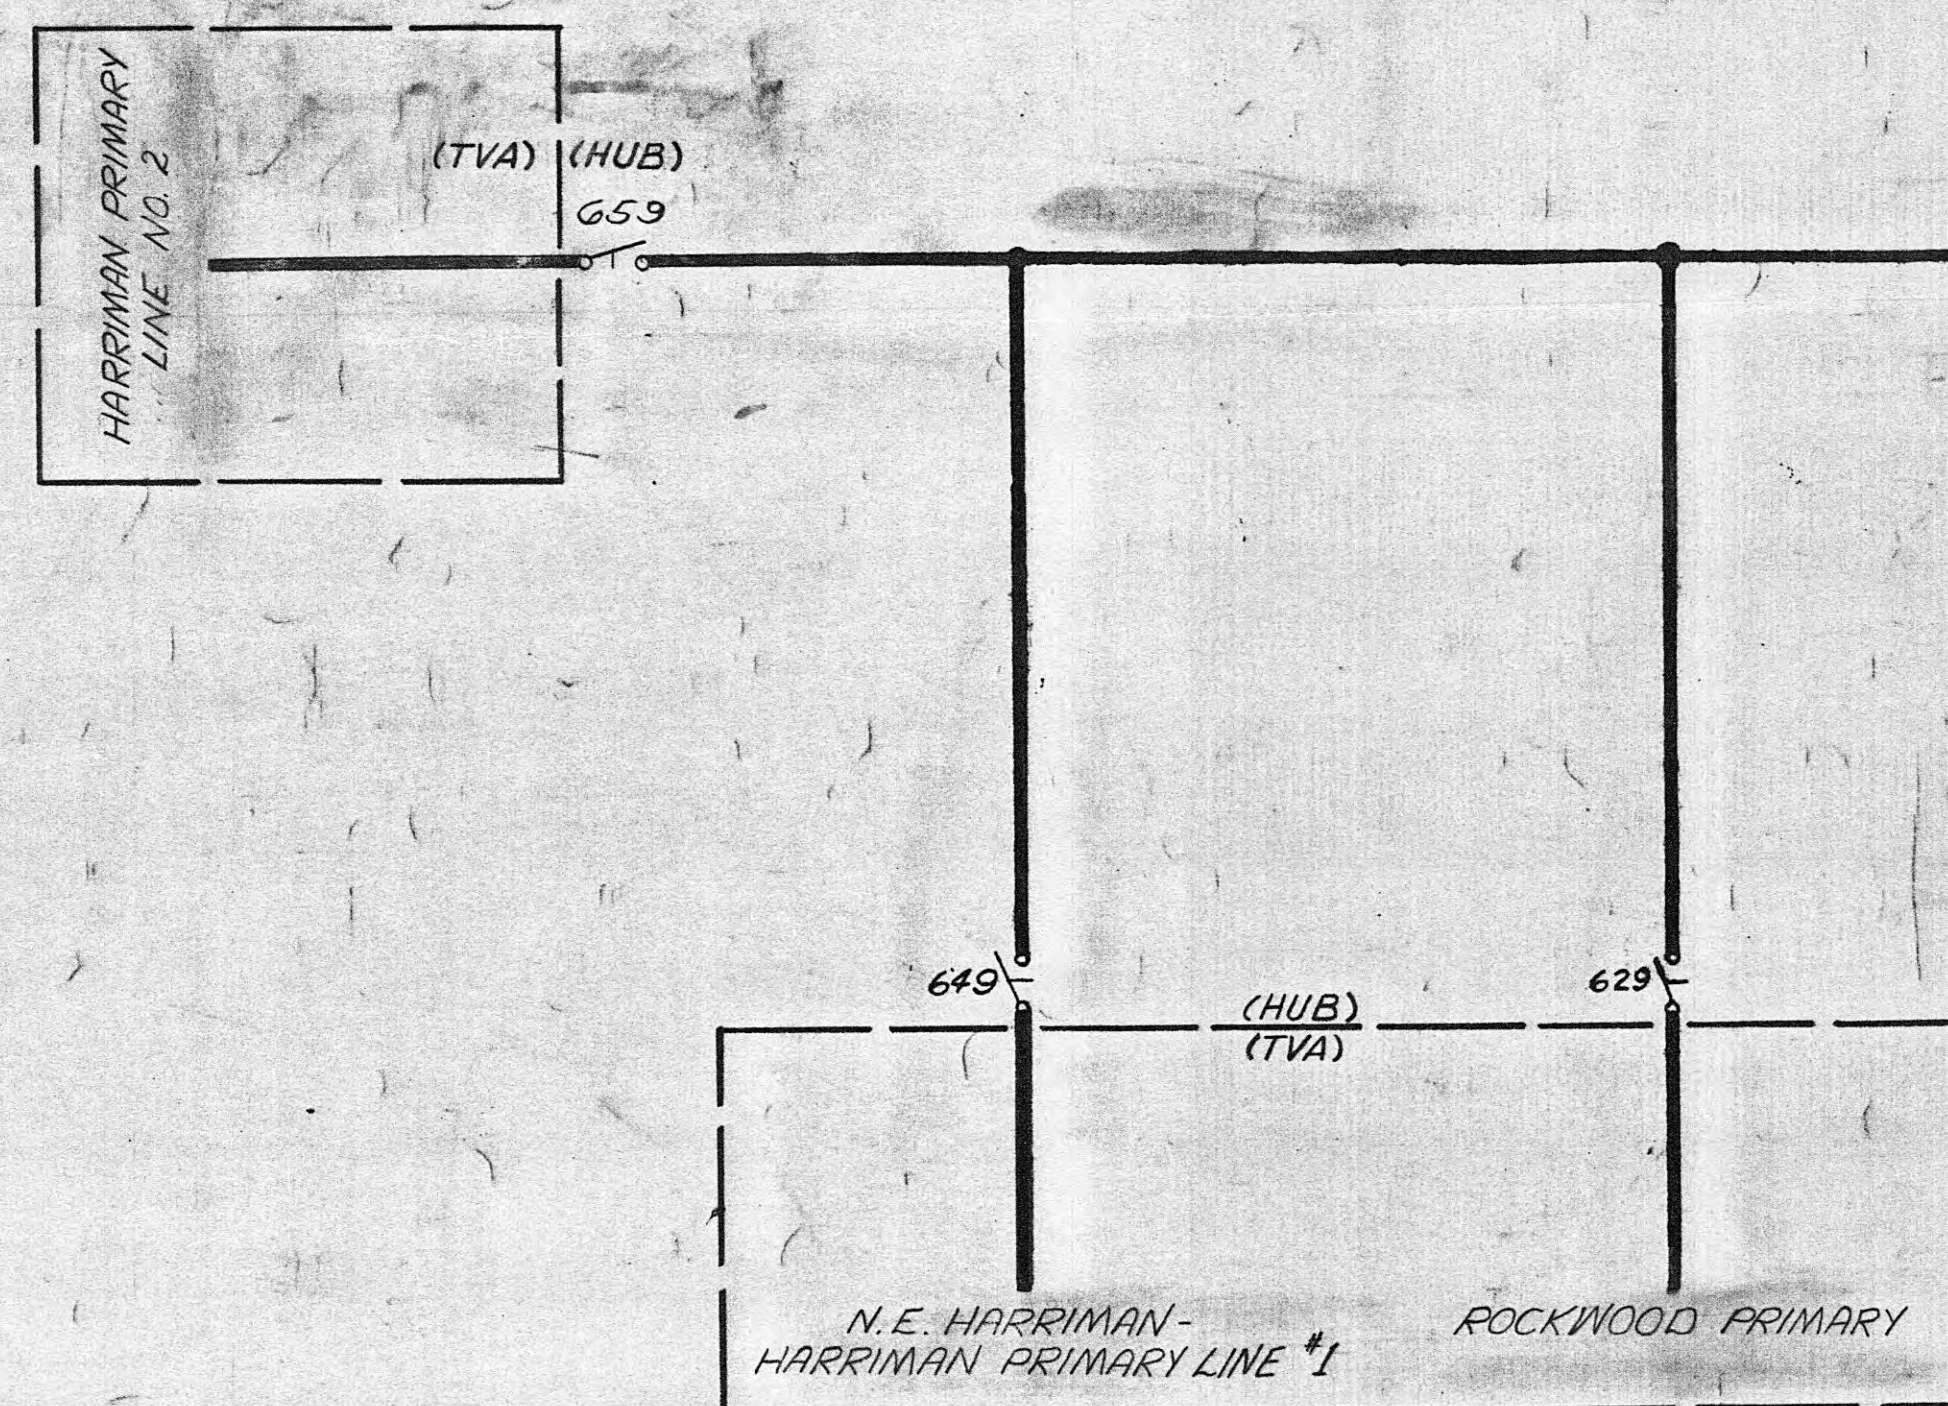

REFERENCES:
Three Line

LC-28710

Transformer N.P. Diagram
Transformer Acc. Diagram
Reactor N.P. Diagram
Battery Charging M-G Set
Conn. Diag. for 69KV Grd. Sw.

MNP-3004
HC-27997
SNP-3005
HC-29127
WS-3223

REVISION NOTES:

3. Retired OCB's 614, 624, 644, 654 & associated equipment, 69KV Bus A.T.'s, old sm. 607, 687, 94, 251, 61434, 515C.T.'s. New sm. 607 was sm. 609, 13KV diff. C.T.'s were Y conn'd.; HARRIMAN 161KV SUB.- MELTON HILL 69KV Line was MELTON HILL 69AVLINE; HARRIMAN 161KV SUB. 69AVLINE was PETROS 69KVLINE; sm. 207 was fused 8000AIC; added H2 bank diff. C.T.'s, "AD12", "AD2", grd. sm. 606 and disconnect sm. QGG2.

4. Lease-purchase to Harriman U.B. except Rockwood Primary & Harriman Primary Nos. 1 & 2 69KV Lines, 13KV metering C.T.'s, V.T.'s, and meters. Reconnected V4H meter to V3 potential.

STATION NO. 337

TENNESSEE VALLEY AUTHORITY

DIVISION OF POWER ENGINEERING AND CONSTRUCTION

HARRIMAN, TENN. DIST. SUBSTATION-69KV
SINGLE LINE DIAGRAM

DATE <u>5-31-66</u>	SUBMITTED - <u>MCCORMACK</u> <u>S. J. Major</u>	APPROVED <u>Frank Chambers</u> 6-13-66 <u>lms</u>	SHEET <u>1</u> OF <u>1</u> SHEETS
DATE <u>NTS</u>	<u>D301</u>		<u>LG-11550</u>

R-13

MICROFILMED 72