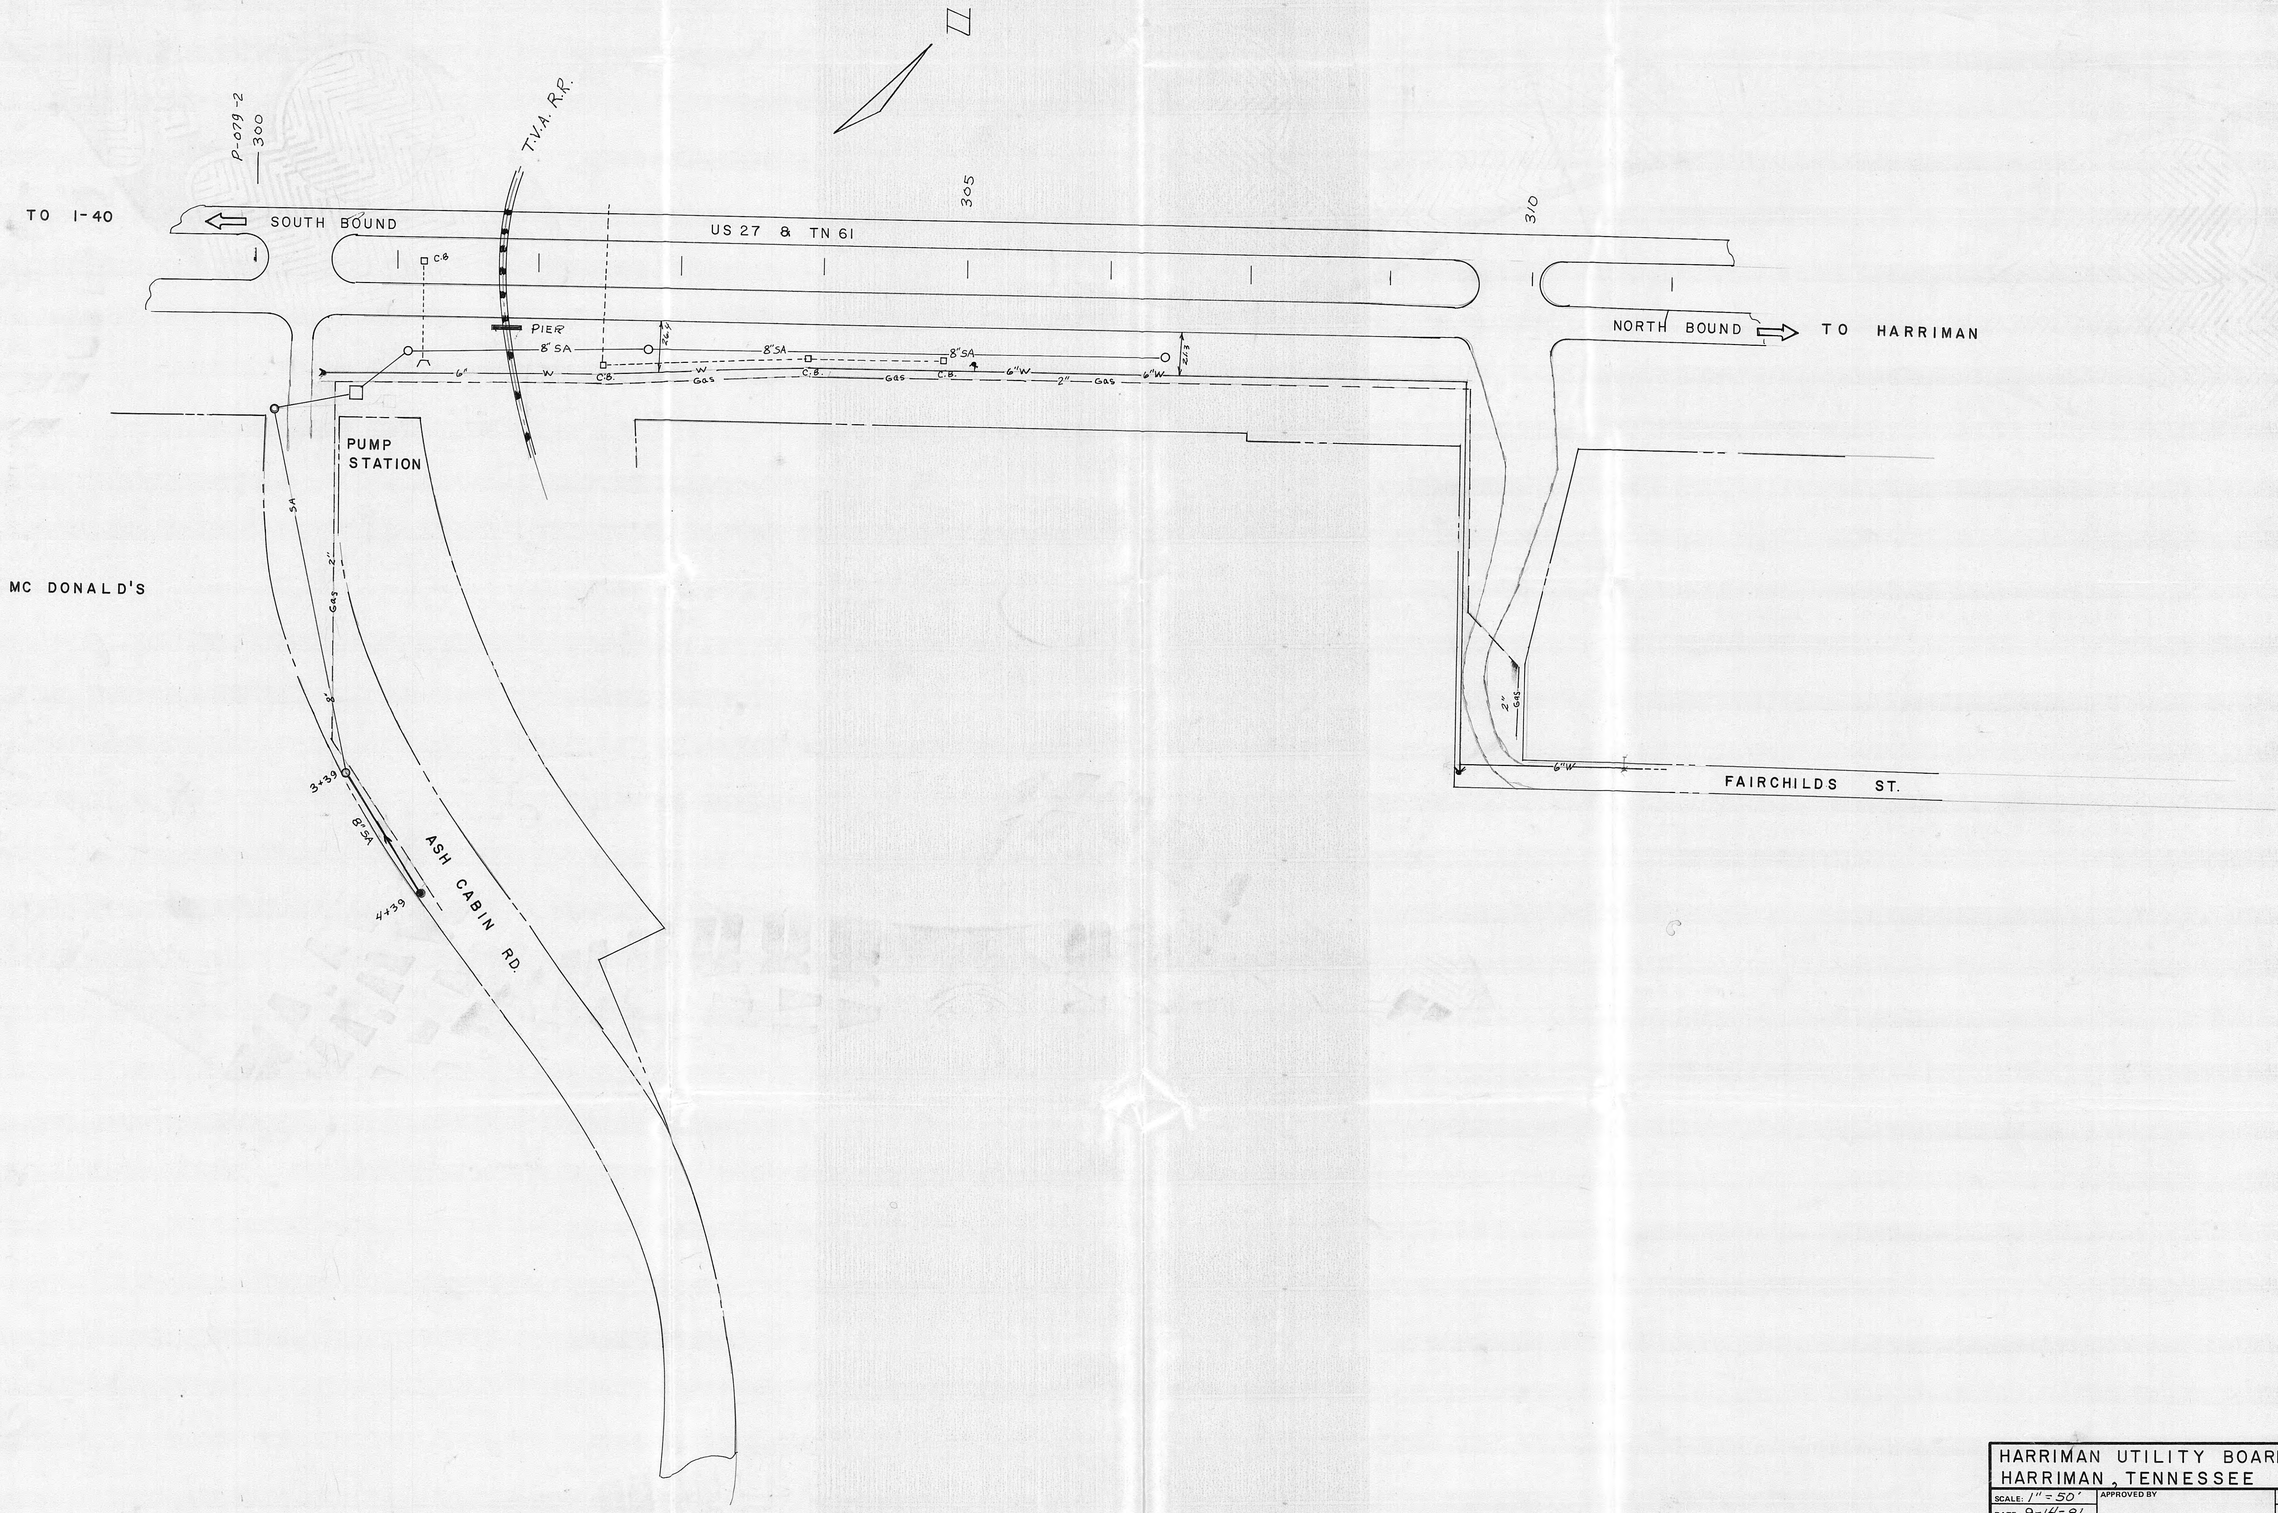

HARRIMAN UTILITY BOARD
HARRIMAN, TENNESSEE

SCALE: 1" = 50'	APPROVED BY	DRAWN BY RHALL
DATE: 9-14-81		

WATER-SEWER & GAS LINE EXTENSIONS
ALONG U.S. 27 TO ASH CABIN RD.

DRAWING NUMBER
W-159-S

WSG-159-I

OFFICE MASTER FORM 198MF