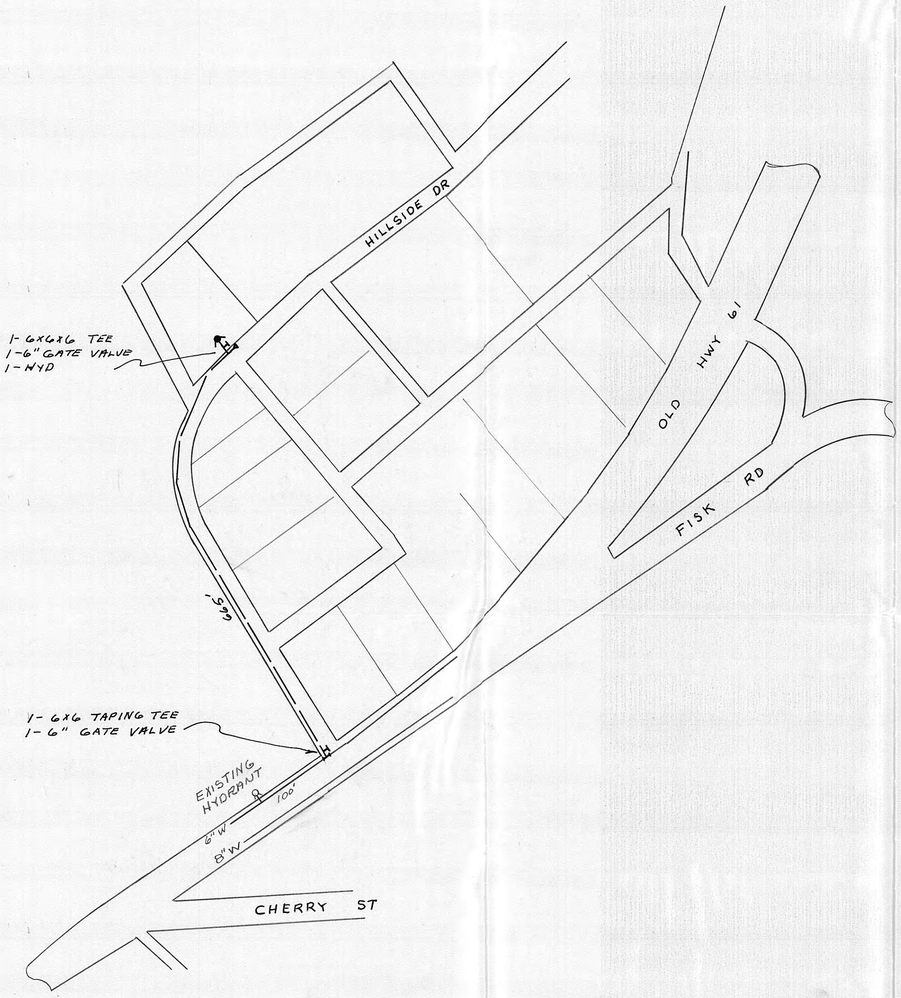

HARRIMAN UTILITY BOARD
HARRIMAN, TENNESSEE

SCALE: 1" = 100'	APPROVED BY	DRAWN BY RAHALL
DATE: 1-21-80		

HILLSIDE DRIVE WATER IMPROVEMENT

Ref map 17-L, 17-M

DRAWING NUMBER 139-D

DIETZGEN MASTER FORM 198MF