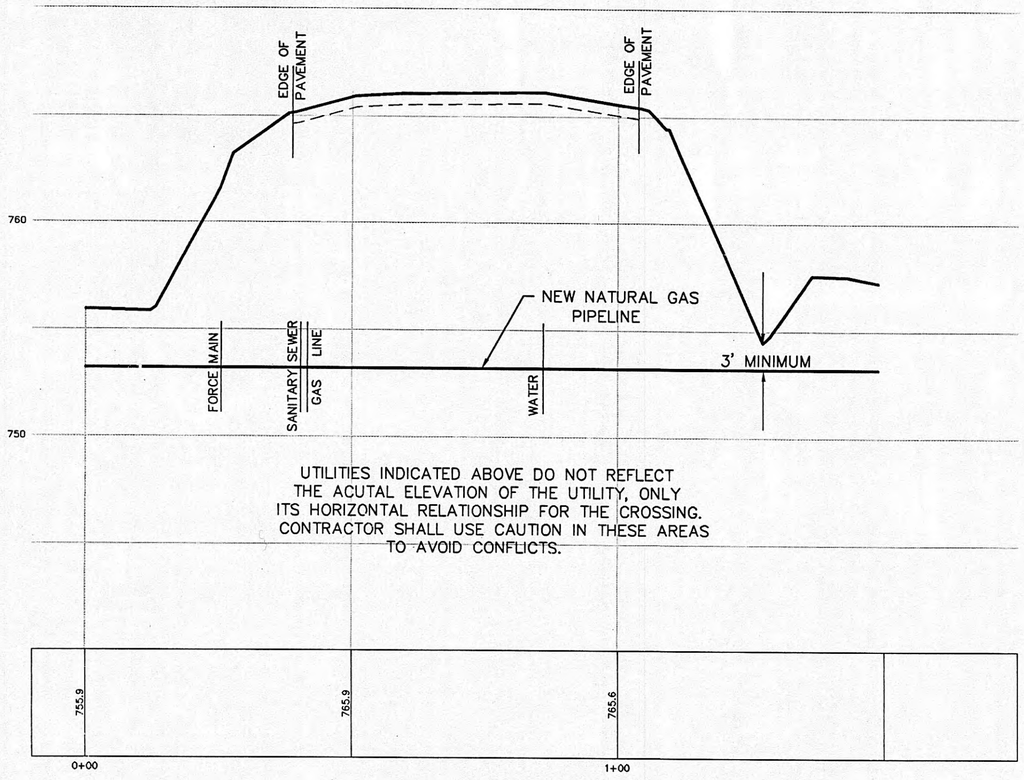

UTILITIES INDICATED ABOVE DO NOT REFLECT THE ACUTAL ELEVATION OF THE UTILITY, ONLY ITS HORIZONTAL RELATIONSHIP FOR THE CROSSING. CONTRACTOR SHALL USE CAUTION IN THESE AREAS TO AVOID CONFLICTS.

PROFILE VIEW

HORIZONTAL SCALE 1" = 20'
VERTICAL SCALE 1" = 4'

LEGEND

- RAILROAD SIGNAL LIGHT
- UTILITY POLE
- SIGN
- GUY
- SPRINT — UNDERGROUND FIBEROPTIC LINES
- W — UNDERGROUND WATER LINES
- GAS — UNDERGROUND GAS LINES
- FM — UNDERGROUND FORCE MAIN
- SS — UNDERGROUND SANITARY SEWER
- OH — OVERHEAD UTILITIES

NOTES

1) UTILITIES SHOWN HEREON WERE LOCATED BY THE RESPECTIVE UTILITY COMPANIES AND FIELD EVIDENCE. OTHER UTILITIES MAY EXIST AND NOT BE SHOWN OR VARY FROM WHERE SHOWN. NO GUARANTEE IS EXPRESSED OR IMPLIED AS TO THE ACTUAL LOCATION OF THE UTILITY EXCEPT WHERE VISIBLE FROM THE SURFACE. TENNESSEE ONE CALL WAS COMTACTED ON 9 MAY 1995 TO HAVE THE UTILITIES MARKED UNDER #128-0093.

2) PROPERTY LINES AND RIGHT-OF-WAYS ARE UNDERTERMINED AT TIME OF SURVEY.

3) ELEVATIONS SHOWN HEREON ARE BASED ON WATTS BAR LAKE WATER ELEVATION.

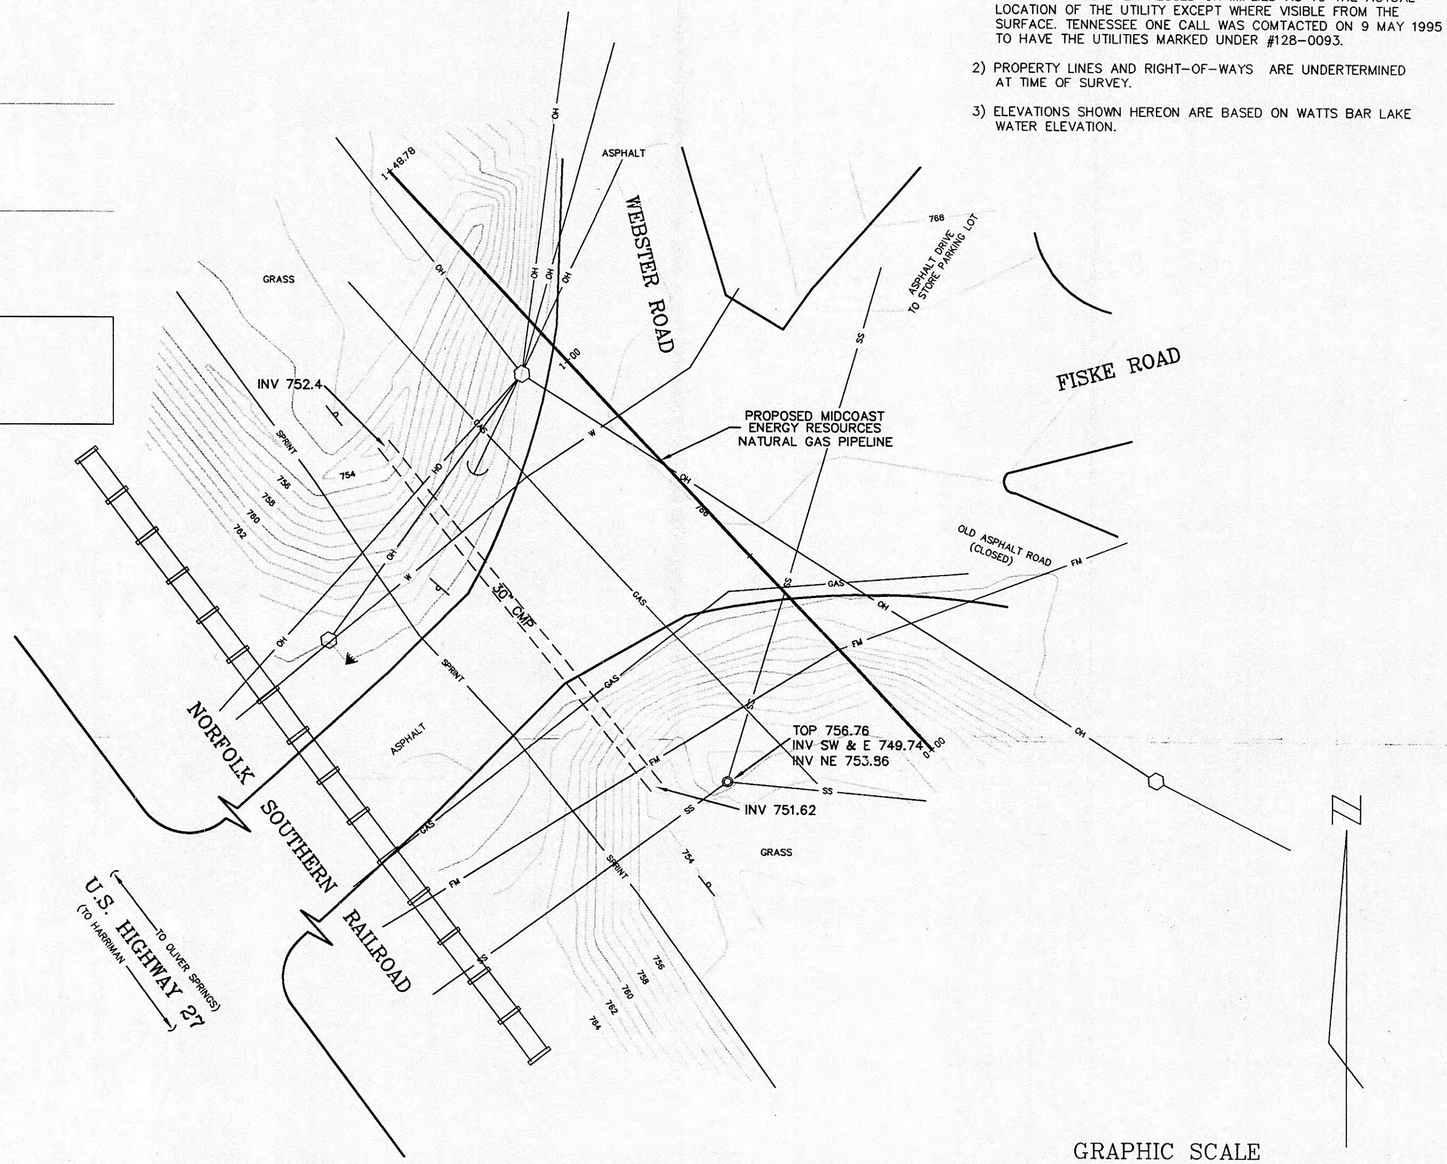

PLAN VIEW

GRAPHIC SCALE

20 0 10 20 40 80

(IN FEET)
1 inch = 20 ft.

SYM	DATE	BY	DESCRIPTION

REVISIONS

DATE 5-19-95
SCALE 1" = 20'
DRAWN BY JVL
APPROVED

ETE CONSULTING ENGINEERING, INC.
311 OAK RIDGE TURNPIKE OAK RIDGE, TN. 37830 (615)482-4053

CLIENT: MIDCOAST ENERGY RESOURCES
PROJECT: HARRIMAN PIPELINE
TITLE: WEBSTER ROAD CROSSING
JOB No. 95-527-1
SHEET 1 OF 1