TRASCO 100 12-78 MC 8878e

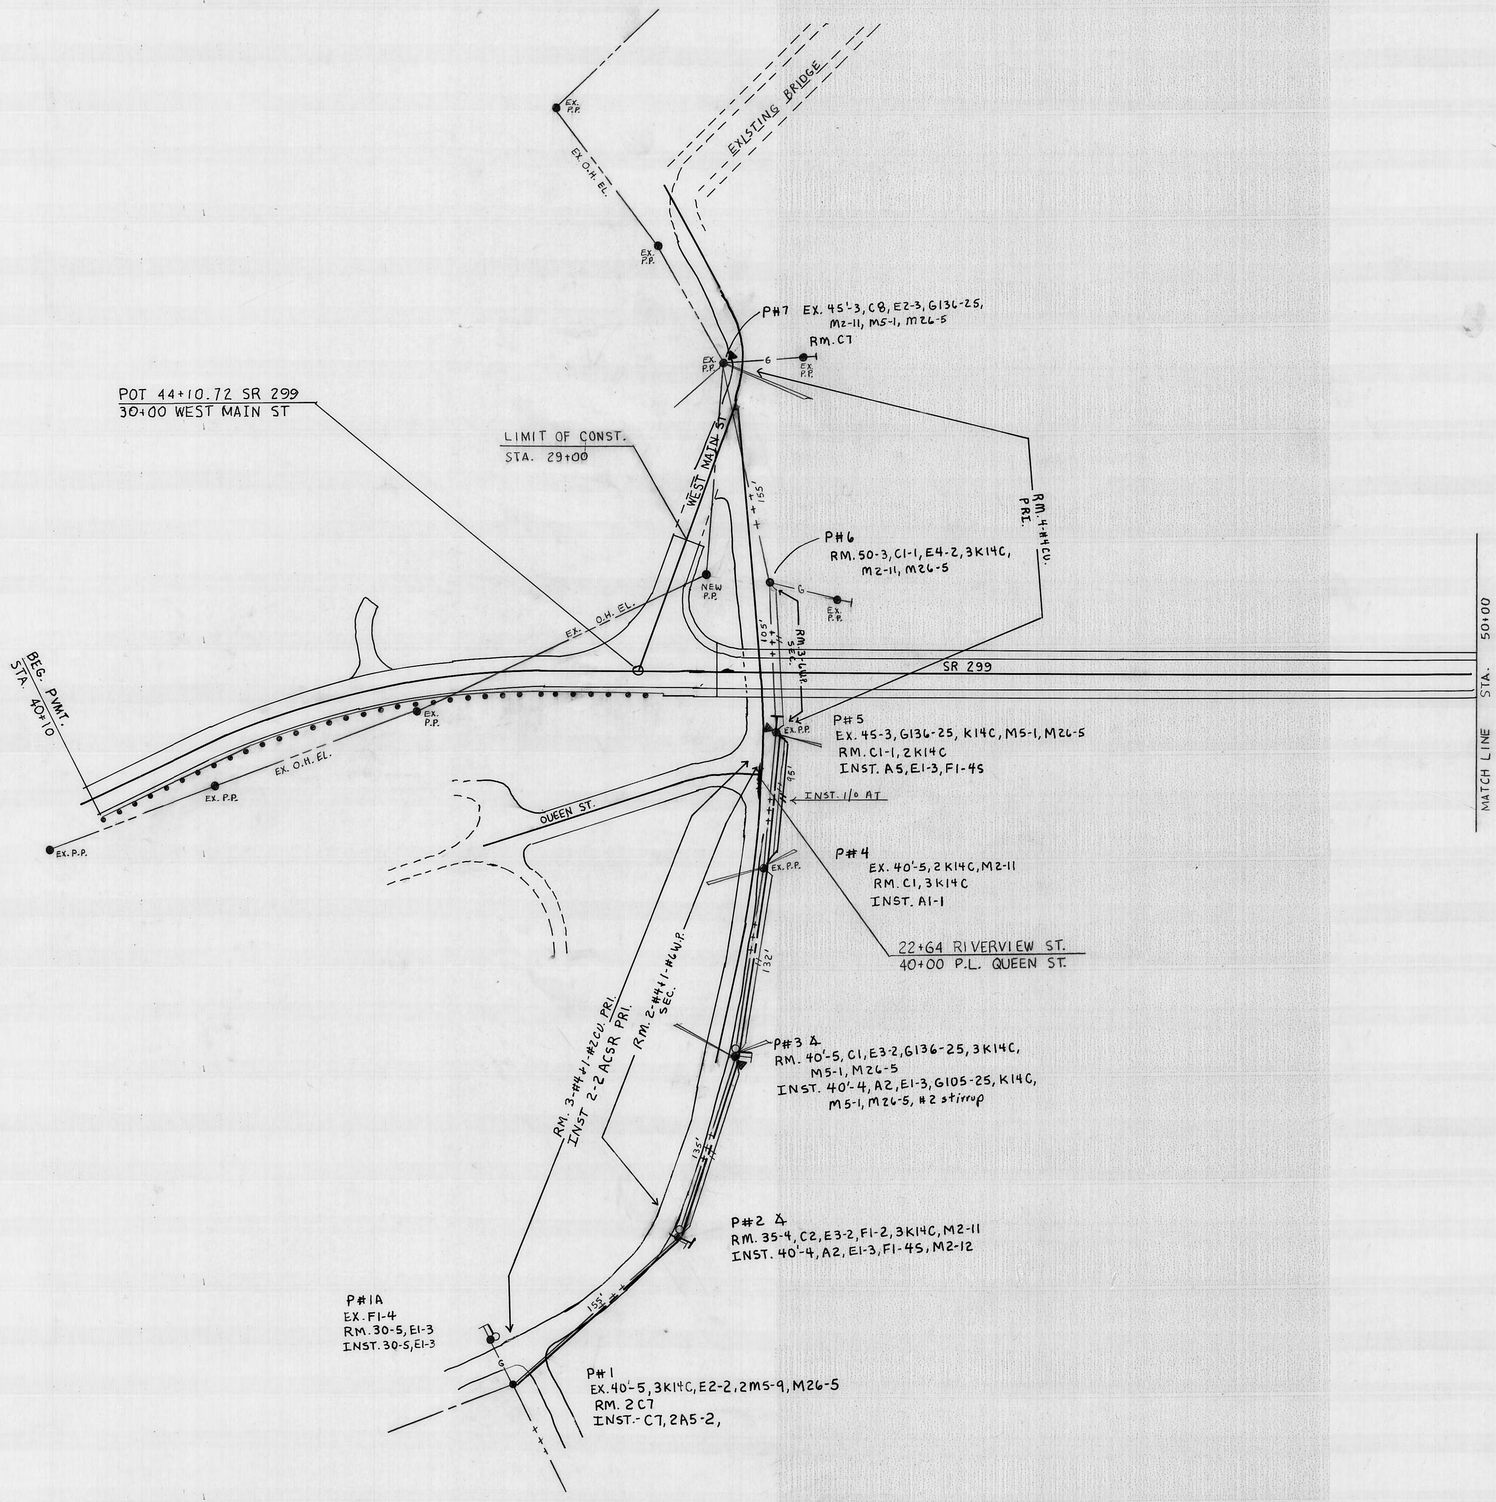

Return to Engineering
Flat File Drawer 4

HARRIMAN UTILITY BOARD
HARRIMAN, TENNESSEE

SCALE: 1" = 50'	APPROVED BY	DRAWN BY RB
DATE: 2-13-97		

TNDOT - BRIDGE OVER EMORY RIVER
IN OAKDALE

POWER LINE RELOCATION
E - 251 - D

DRAWING NUMBER