WH-3374

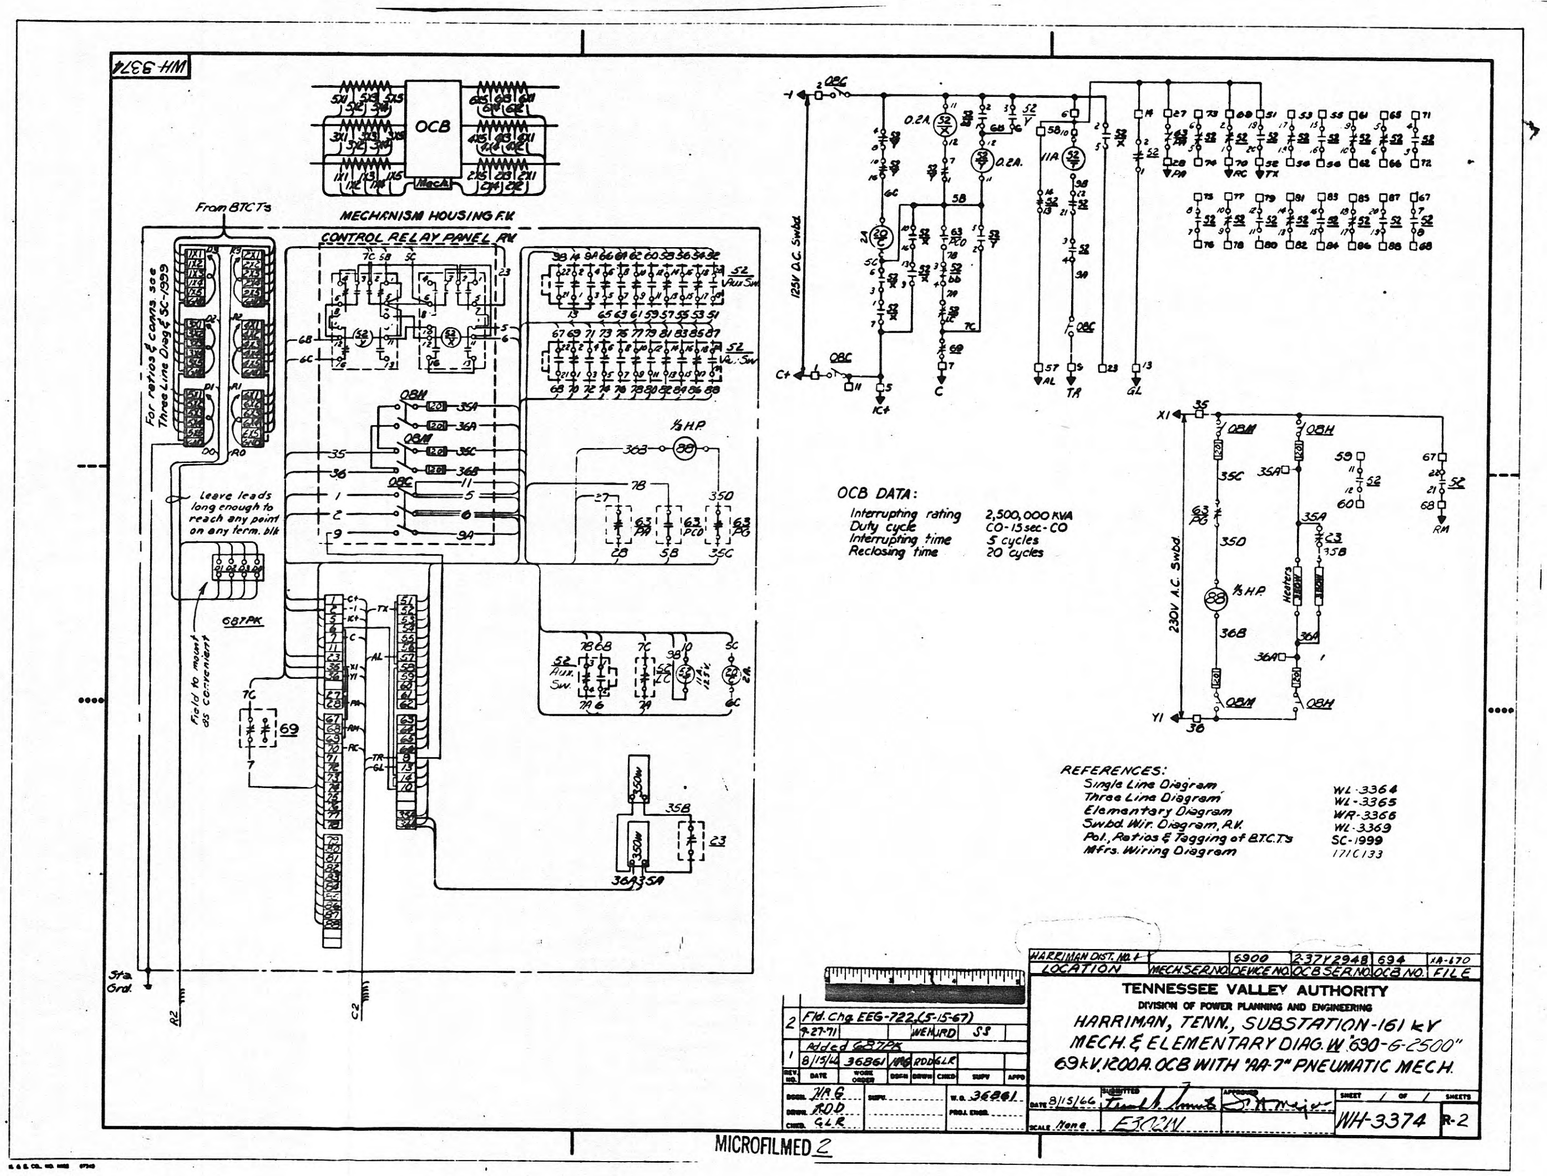

HARRIMAN DIST. No. 1		6900	237V2948	694	1A-170
LOCATION	MECH SER NO	DEVICE NO	OCB SER NO	OCB NO.	FILE

TENNESSEE VALLEY AUTHORITY
DIVISION OF POWER PLANNING AND ENGINEERING
HARRIMAN, TENN. SUBSTATION-161 KV
MECH. & ELEMENTARY DIAG. W. "690-G-2500"
69 KV, 1200A. OCB WITH "AA-7" PNEUMATIC MECH.

NO.	DATE	WORK ORDER	DSGN	DRWN	CHKD	SUPV	APPD
2	9-27-71	Fld. Chg EEG-722 (5-15-67) WENJRD				SS	
1	8/15/44	36861	MAG	RDD	GLR		

DSGN. MAG. SUPV. W.O. 36861
DRWN. RDD. PROJ. ENGR.
CHKD. GLR.

DATE 8/15/66 SUBMITTED Frank H. Jones APPROVED J. M. Majors
SCALE Non e. ERDCM

SHEET 1 OF 1 SHEETS
WH-3374 R-2
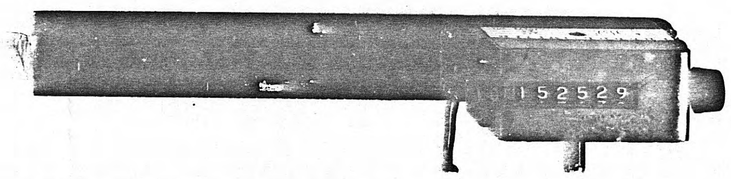
MICROFILMED 2