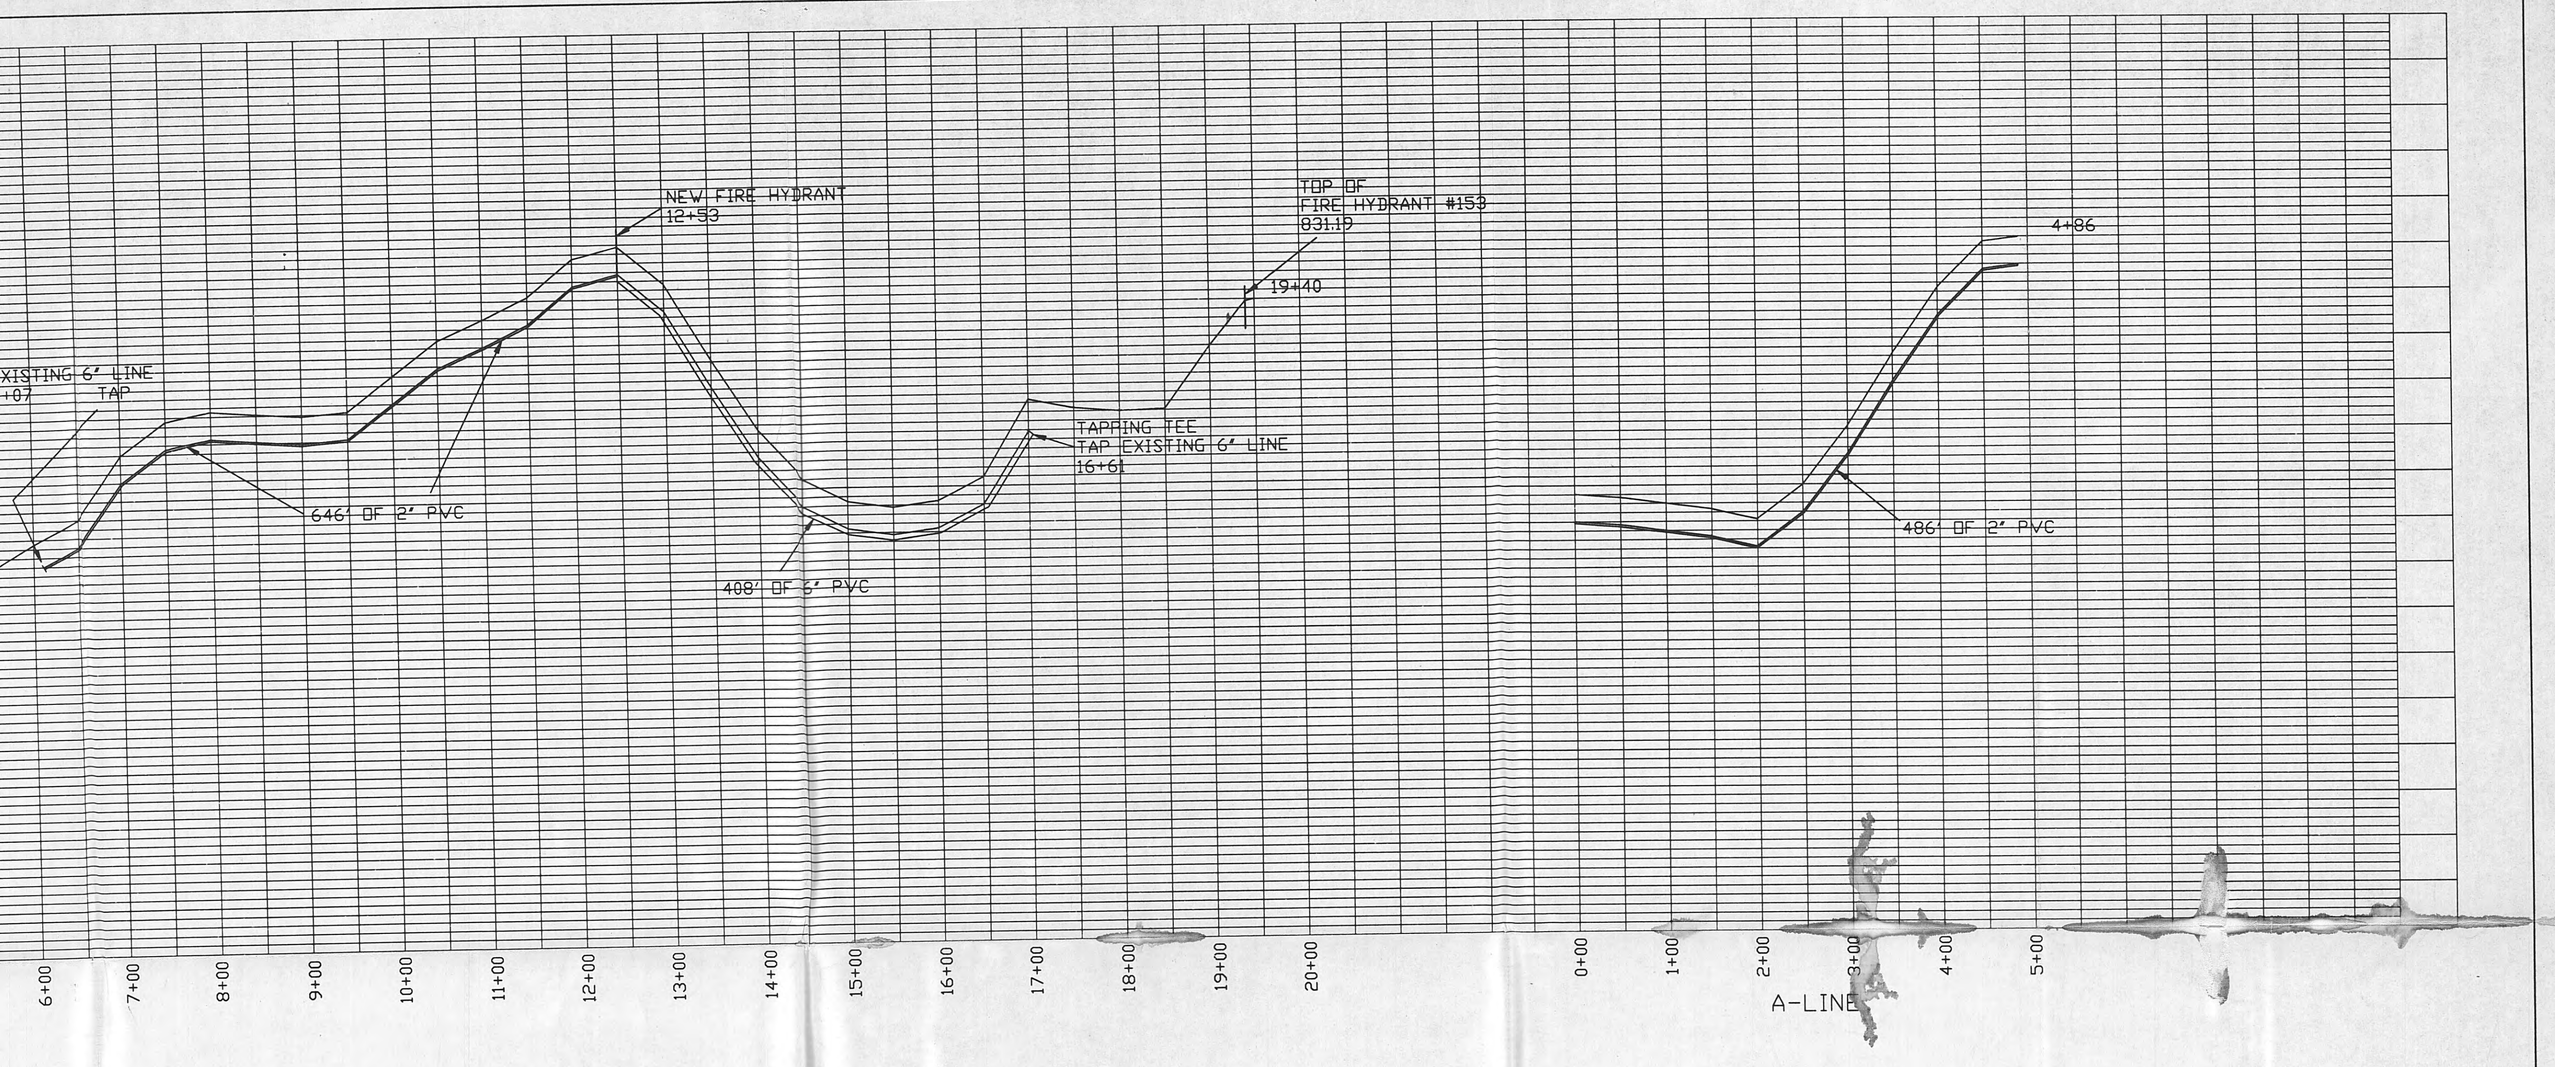

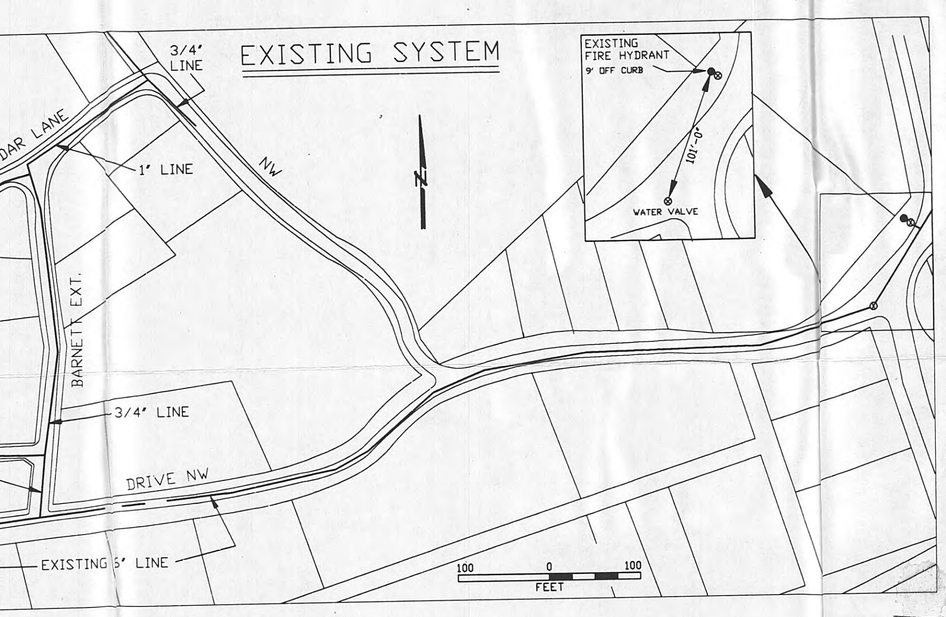

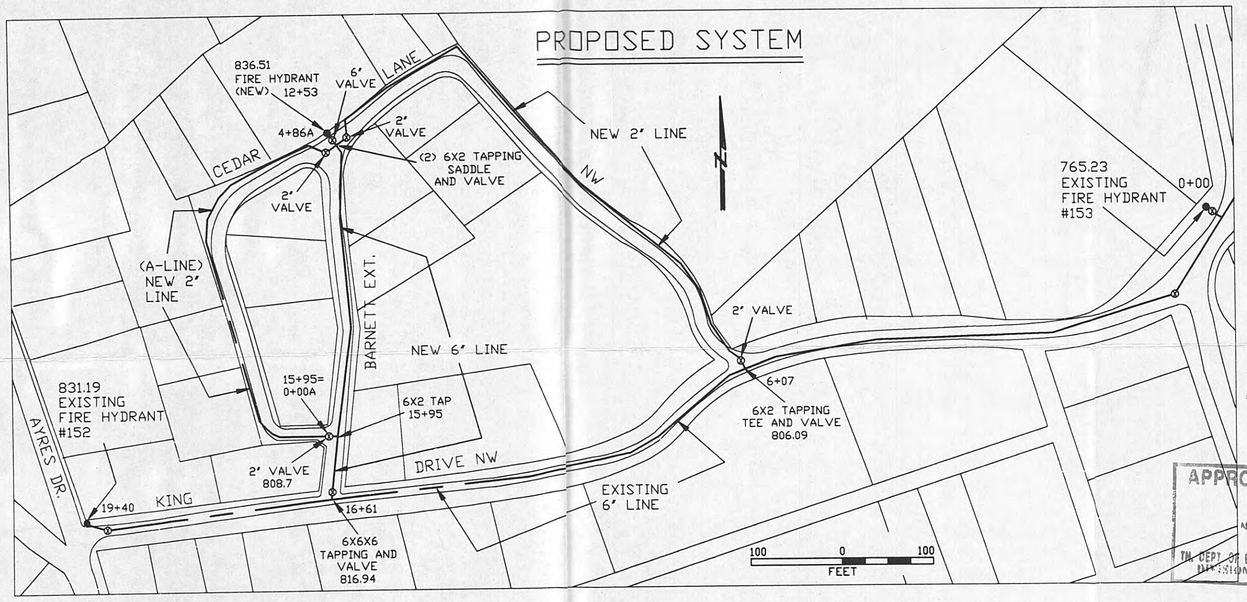

WS 93 1153

APPROVAL EXPIRES
NOV 2 1994
TN DEPT. OF ENVIRONMENT & CONSERVATION
DIVISION OF WATER SUPPLY

RICHARD A. HALL
REGISTERED ENGINEER
AGRICULTURE
No. 8485
STATE OF TENNESSEE

APPROVED FOR CONSTRUCTION
THIS PLAN HAS BEEN REVIEWED AND APPROVED BY THE TENNESSEE DEPT. OF ENVIRONMENT AND CONSERVATION DIVISION OF WATER SUPPLY
AND IS HEREBY APPROVED FOR CONSTRUCTION BY THE COMMISSIONER
NOV 2 - 1993
THIS APPROVAL SHALL BE VOID ONE YEAR FROM DATE OF ISSUANCE UNLESS CONSTRUCTION OR RECONSTRUCTION IS UNDERWAY AT THE EXPIRATION OF THE ONE YEAR PERIOD OR UNLESS EXTENDED FOR GOOD CAUSE BY THE COMMISSIONER OR HIS DESIGNATED AGENT
SIGNED

HARRIMAN UTILITY BOARD
HARRIMAN, TENNESSEE

SCALE: 1"=100' H, 1"=10' V	APPROVED BY:	DRAWN BY: R. HALL/G.MARLOW
KING ADDITION UPGRADE PLAN & PROFILE		
DATE: 10/11/93		DRAWING NUMBER W-213-D