PLATE 1, PLAN-PROFILE
KEUFFEL & ESSER CO.
46 7008 MADE IN U.S.A.

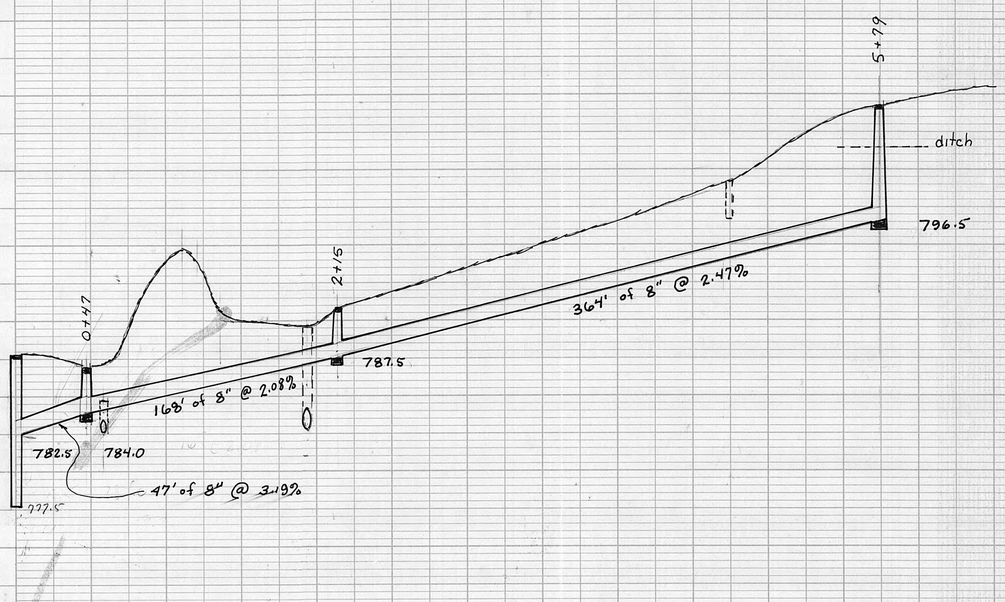

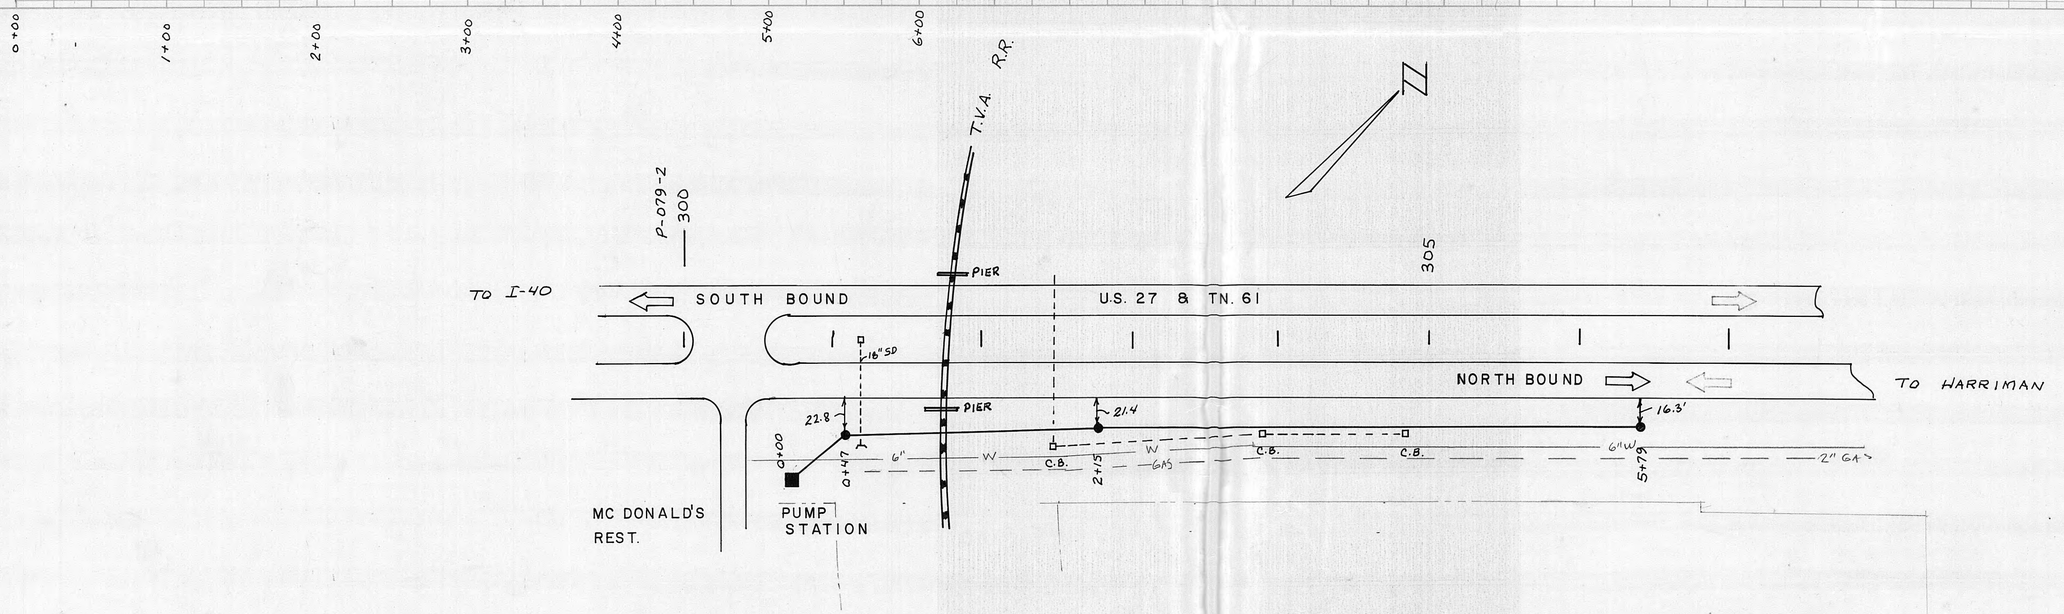

HARRIMAN UTILITY BOARD
HARRIMAN, TENNESSEE

8-18-81	Scale 1"=50' H 1" = 5' V	RHALL / AGS

SEWER LINE EXTENSION
MC DONALDS PUMP- COLLECTOR

REVISION 8-8-89
Continue Extension

S-156-D