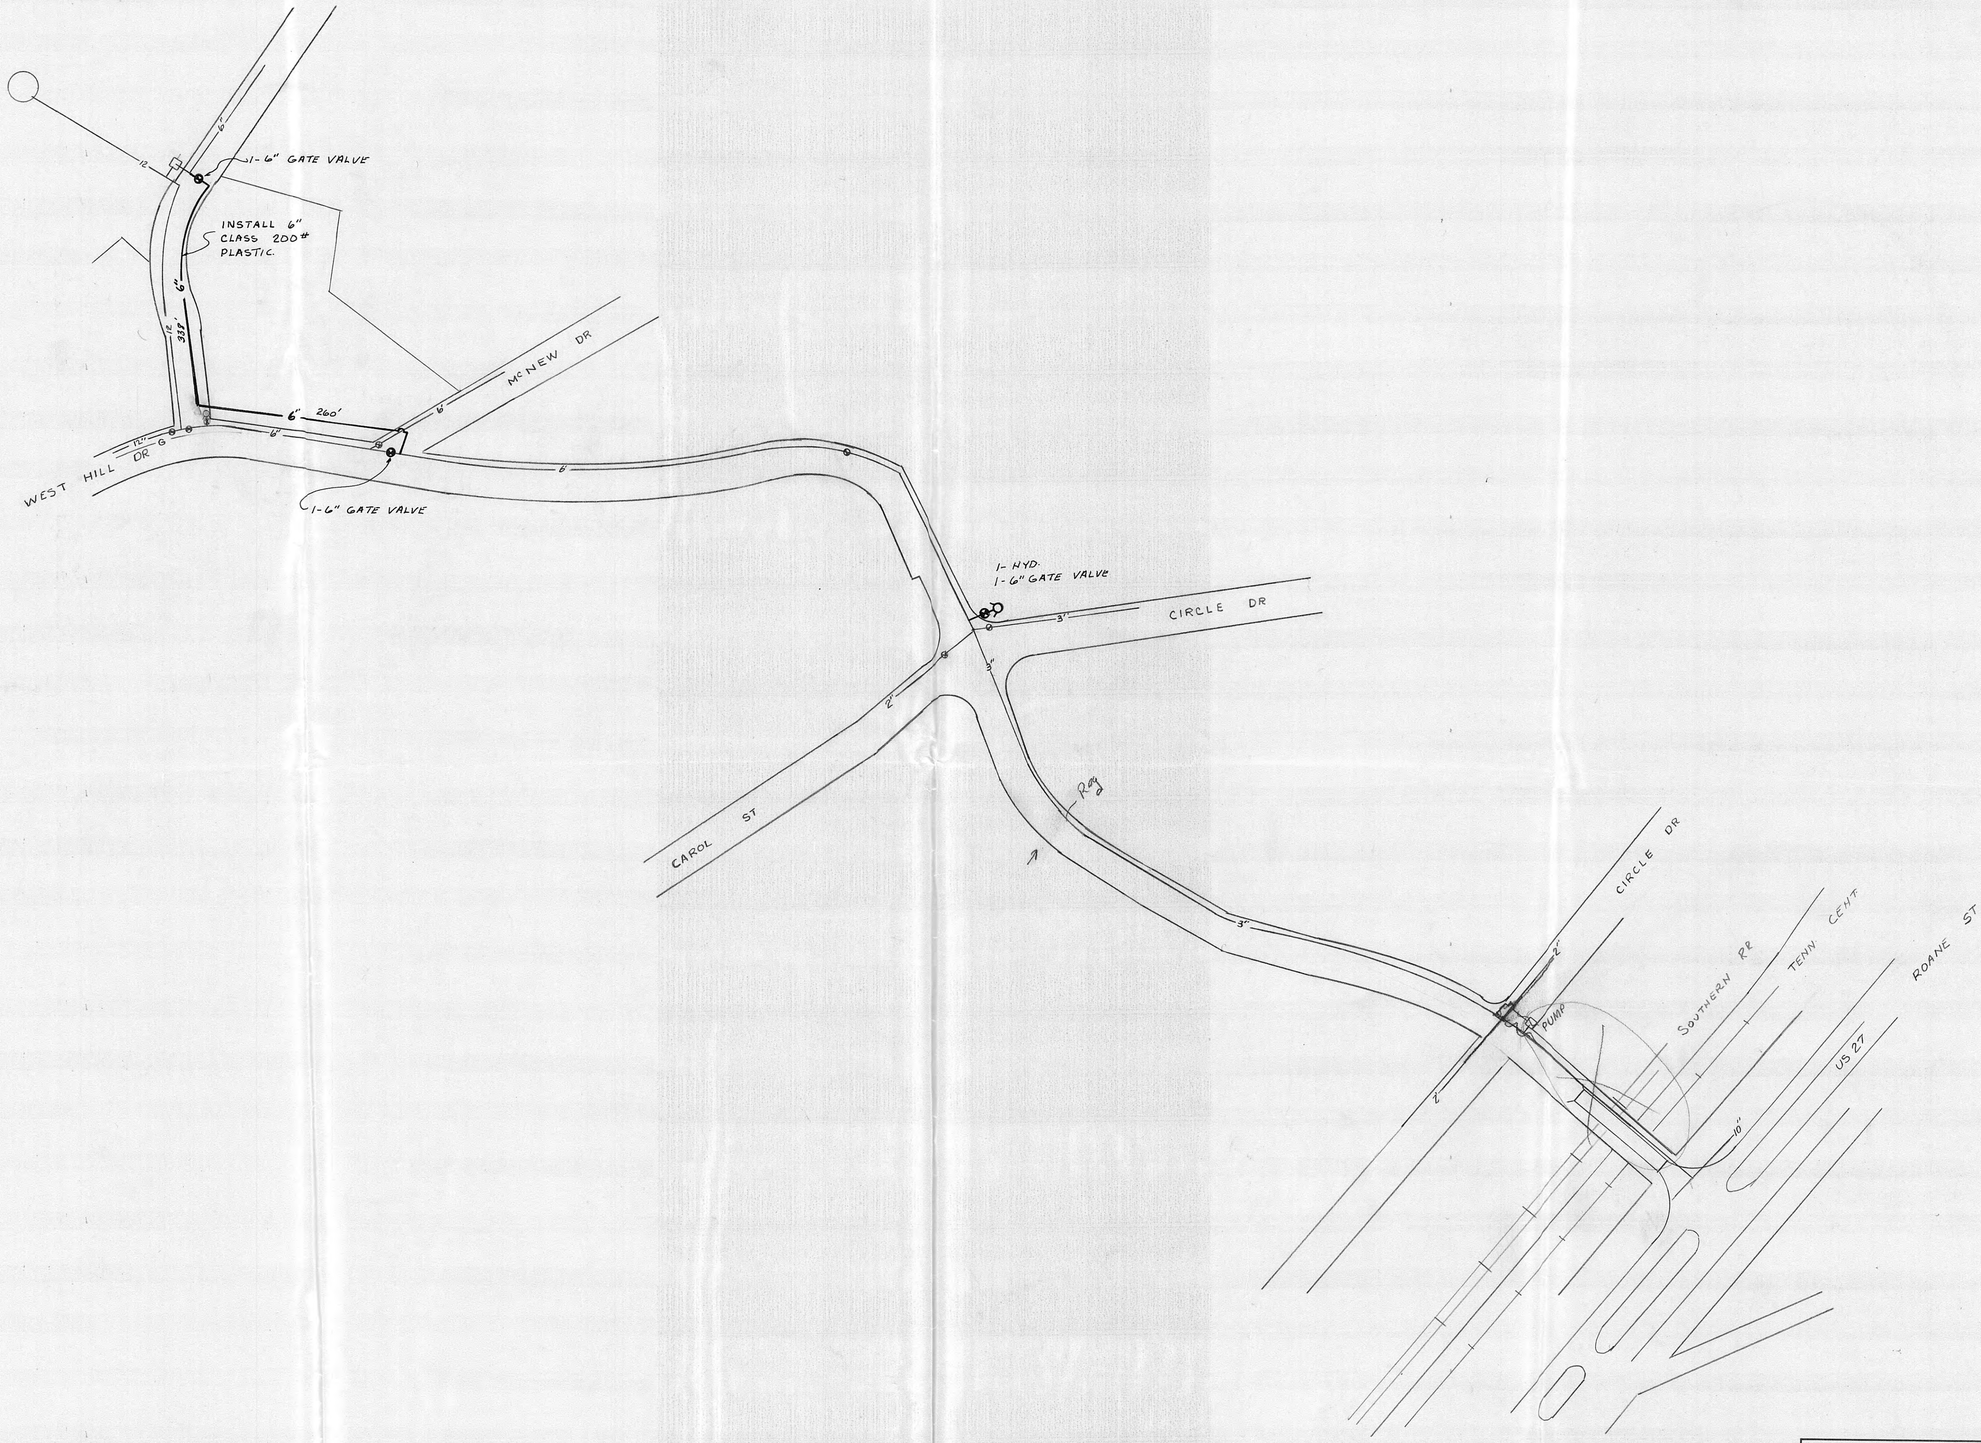

HARRIMAN UTILITY BOARD
HARRIMAN, TENNESSEE

SCALE: 1"=100'	APPROVED BY	DRAWN BY RHALL
DATE: 11-14-77		

WATER SYSTEM IMPROVEMENT FIRE PROTECTION CIRCLE DR & WEST HILLS DR.

DRAWING NUMBER
W-119-D

DIETZGEN MASTER FORM 192MF PRINTED ON DIETZGEN 192M AGEPROOF VELLUM