


P50 3337

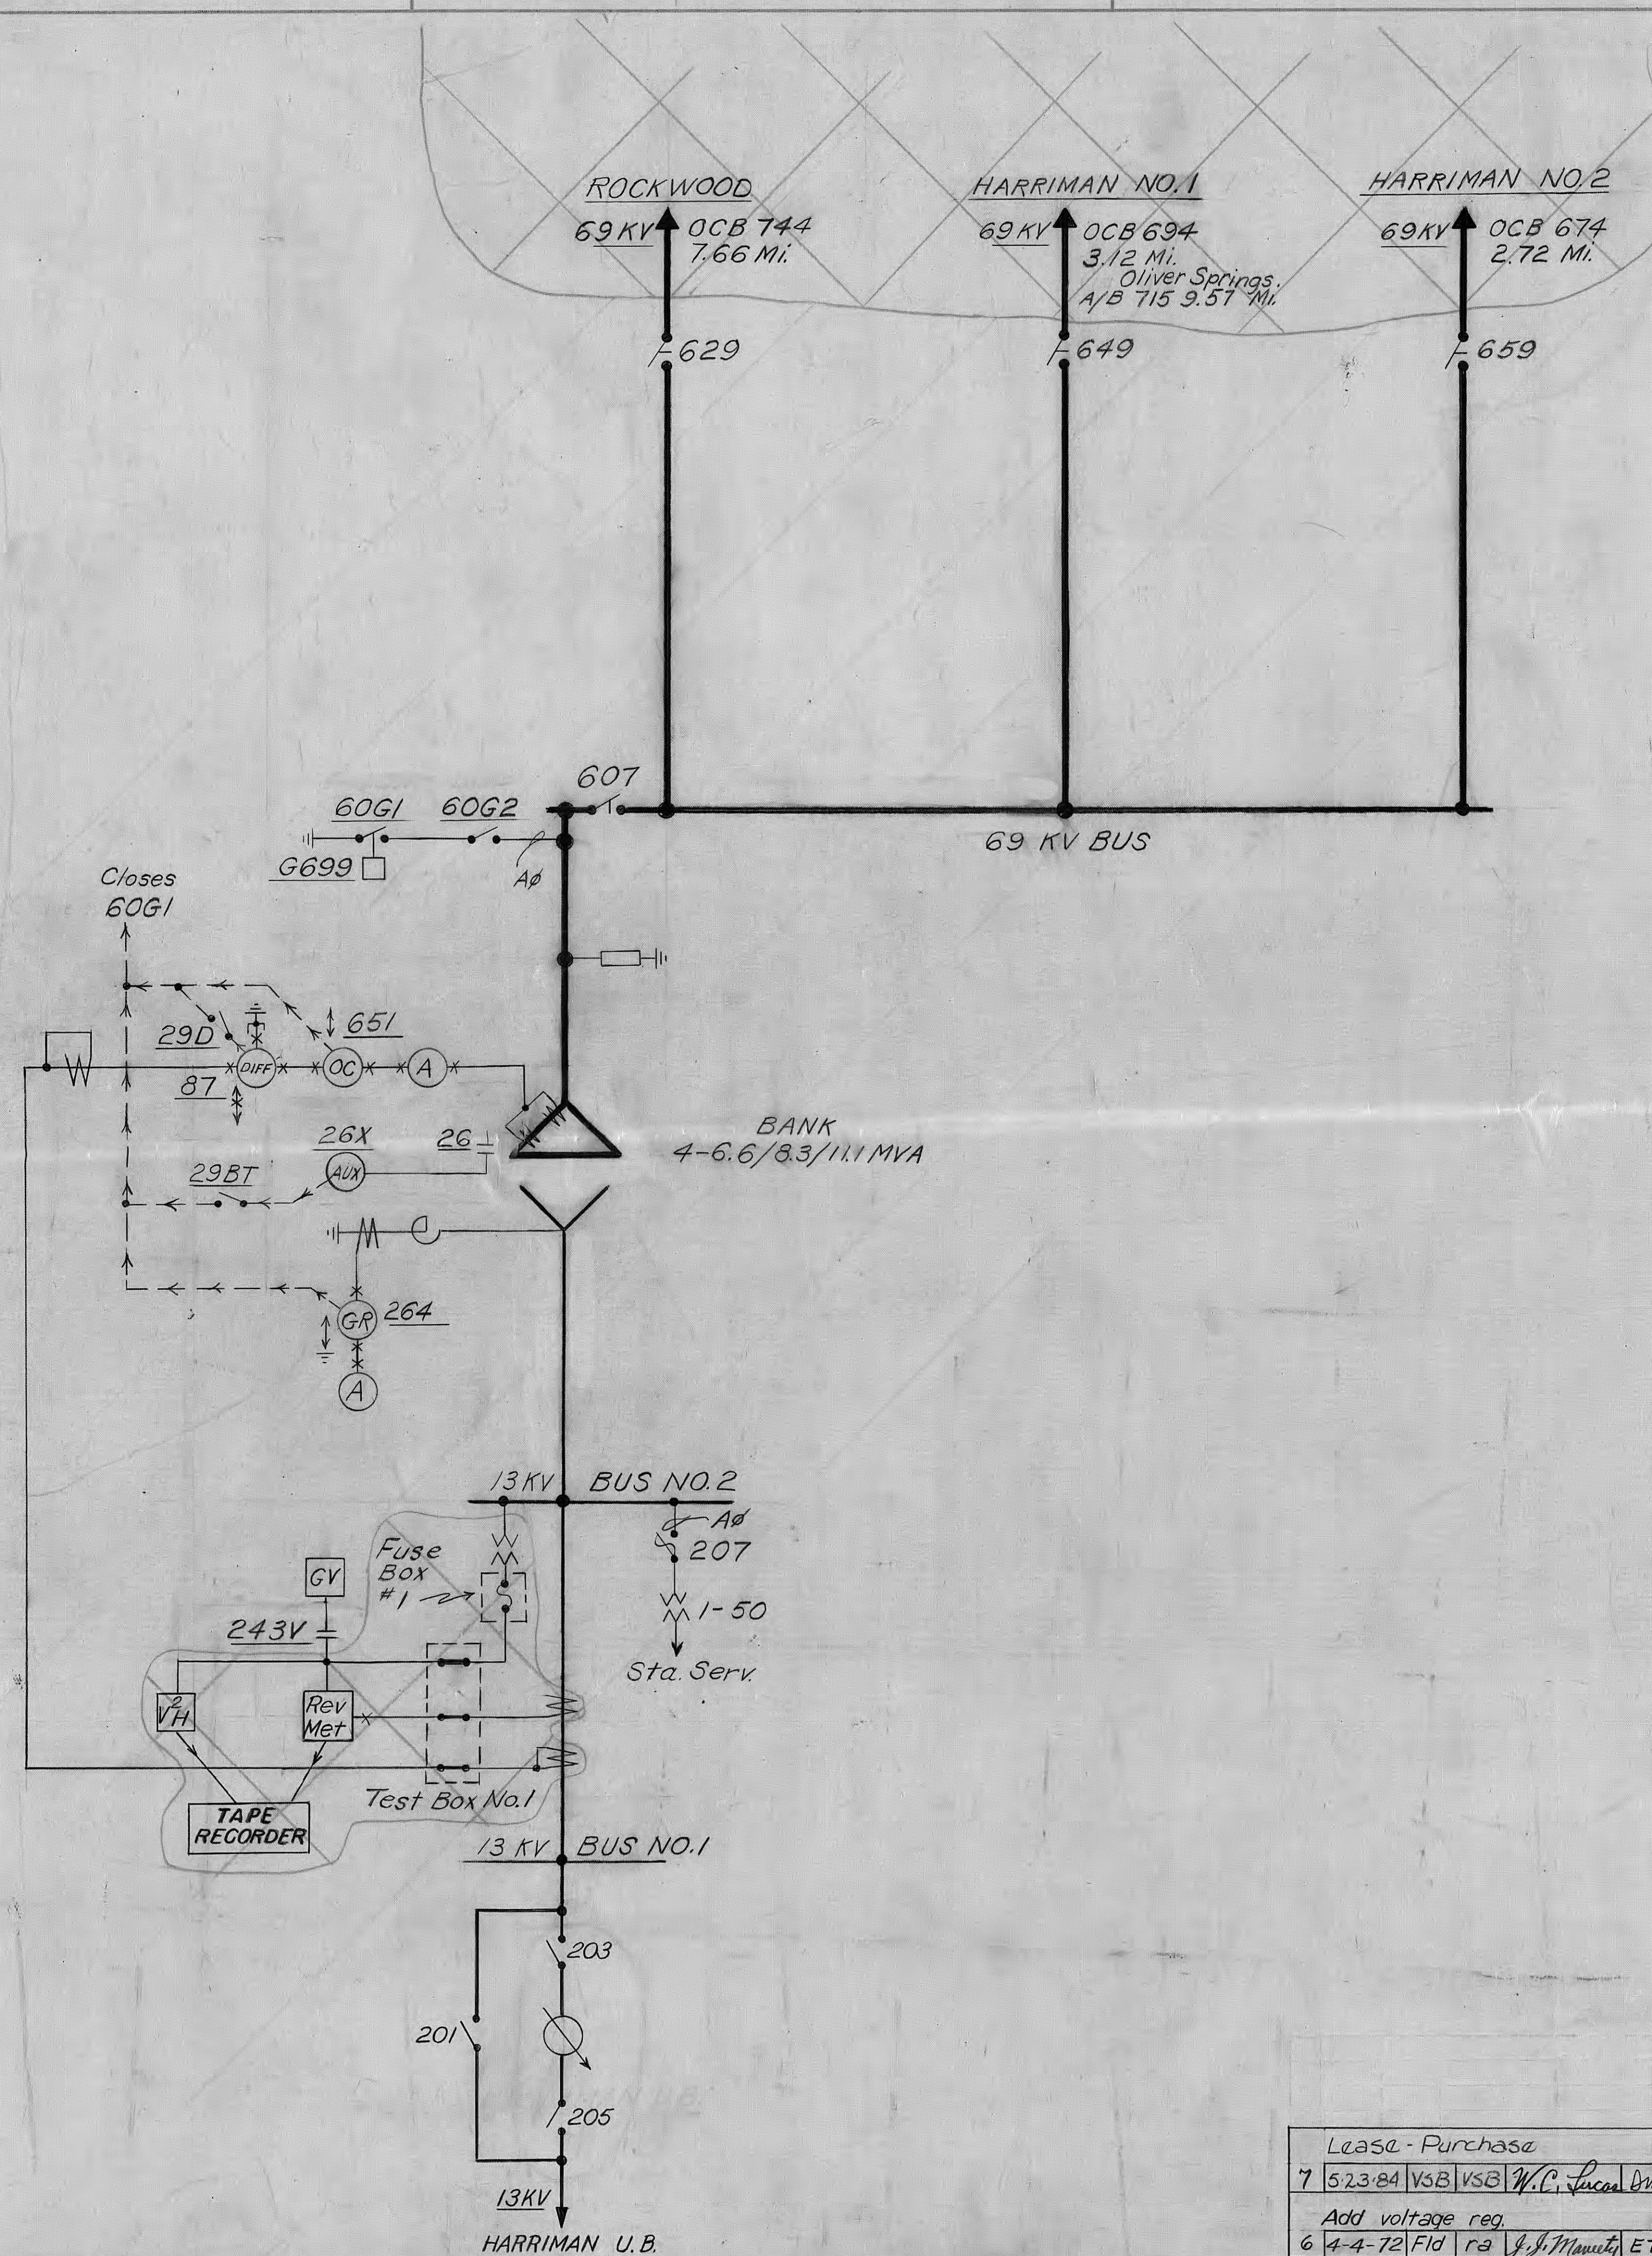

L	E	L	C	-4	STA. NO.	3337
---	---	---	---	----	----------	------

TENNESSEE VALLEY AUTHORITY

DIVISION OF POWER SYSTEM OPERATIONS

HARRIMAN DIST

Lease - Purchase				HARRIMAN DIST			
7	5/23/84	VSB	VSB	W.C. Lucas	DMT		
Add voltage reg.							
6	4-4-72	Fid	ra	J.J. Mawerty	ETW		
Rev	Date	Design	Drawn	Appr.	Supv.		
				DATE	SUBMITTED	APPROVED	SHEET / OF / SHEETS
				11/2/86	J.J. Mawerty	Blair A. Parkey	
				SCALE	None	0301	
						843336 355604	PSO 3337 R7

MICROFILMED