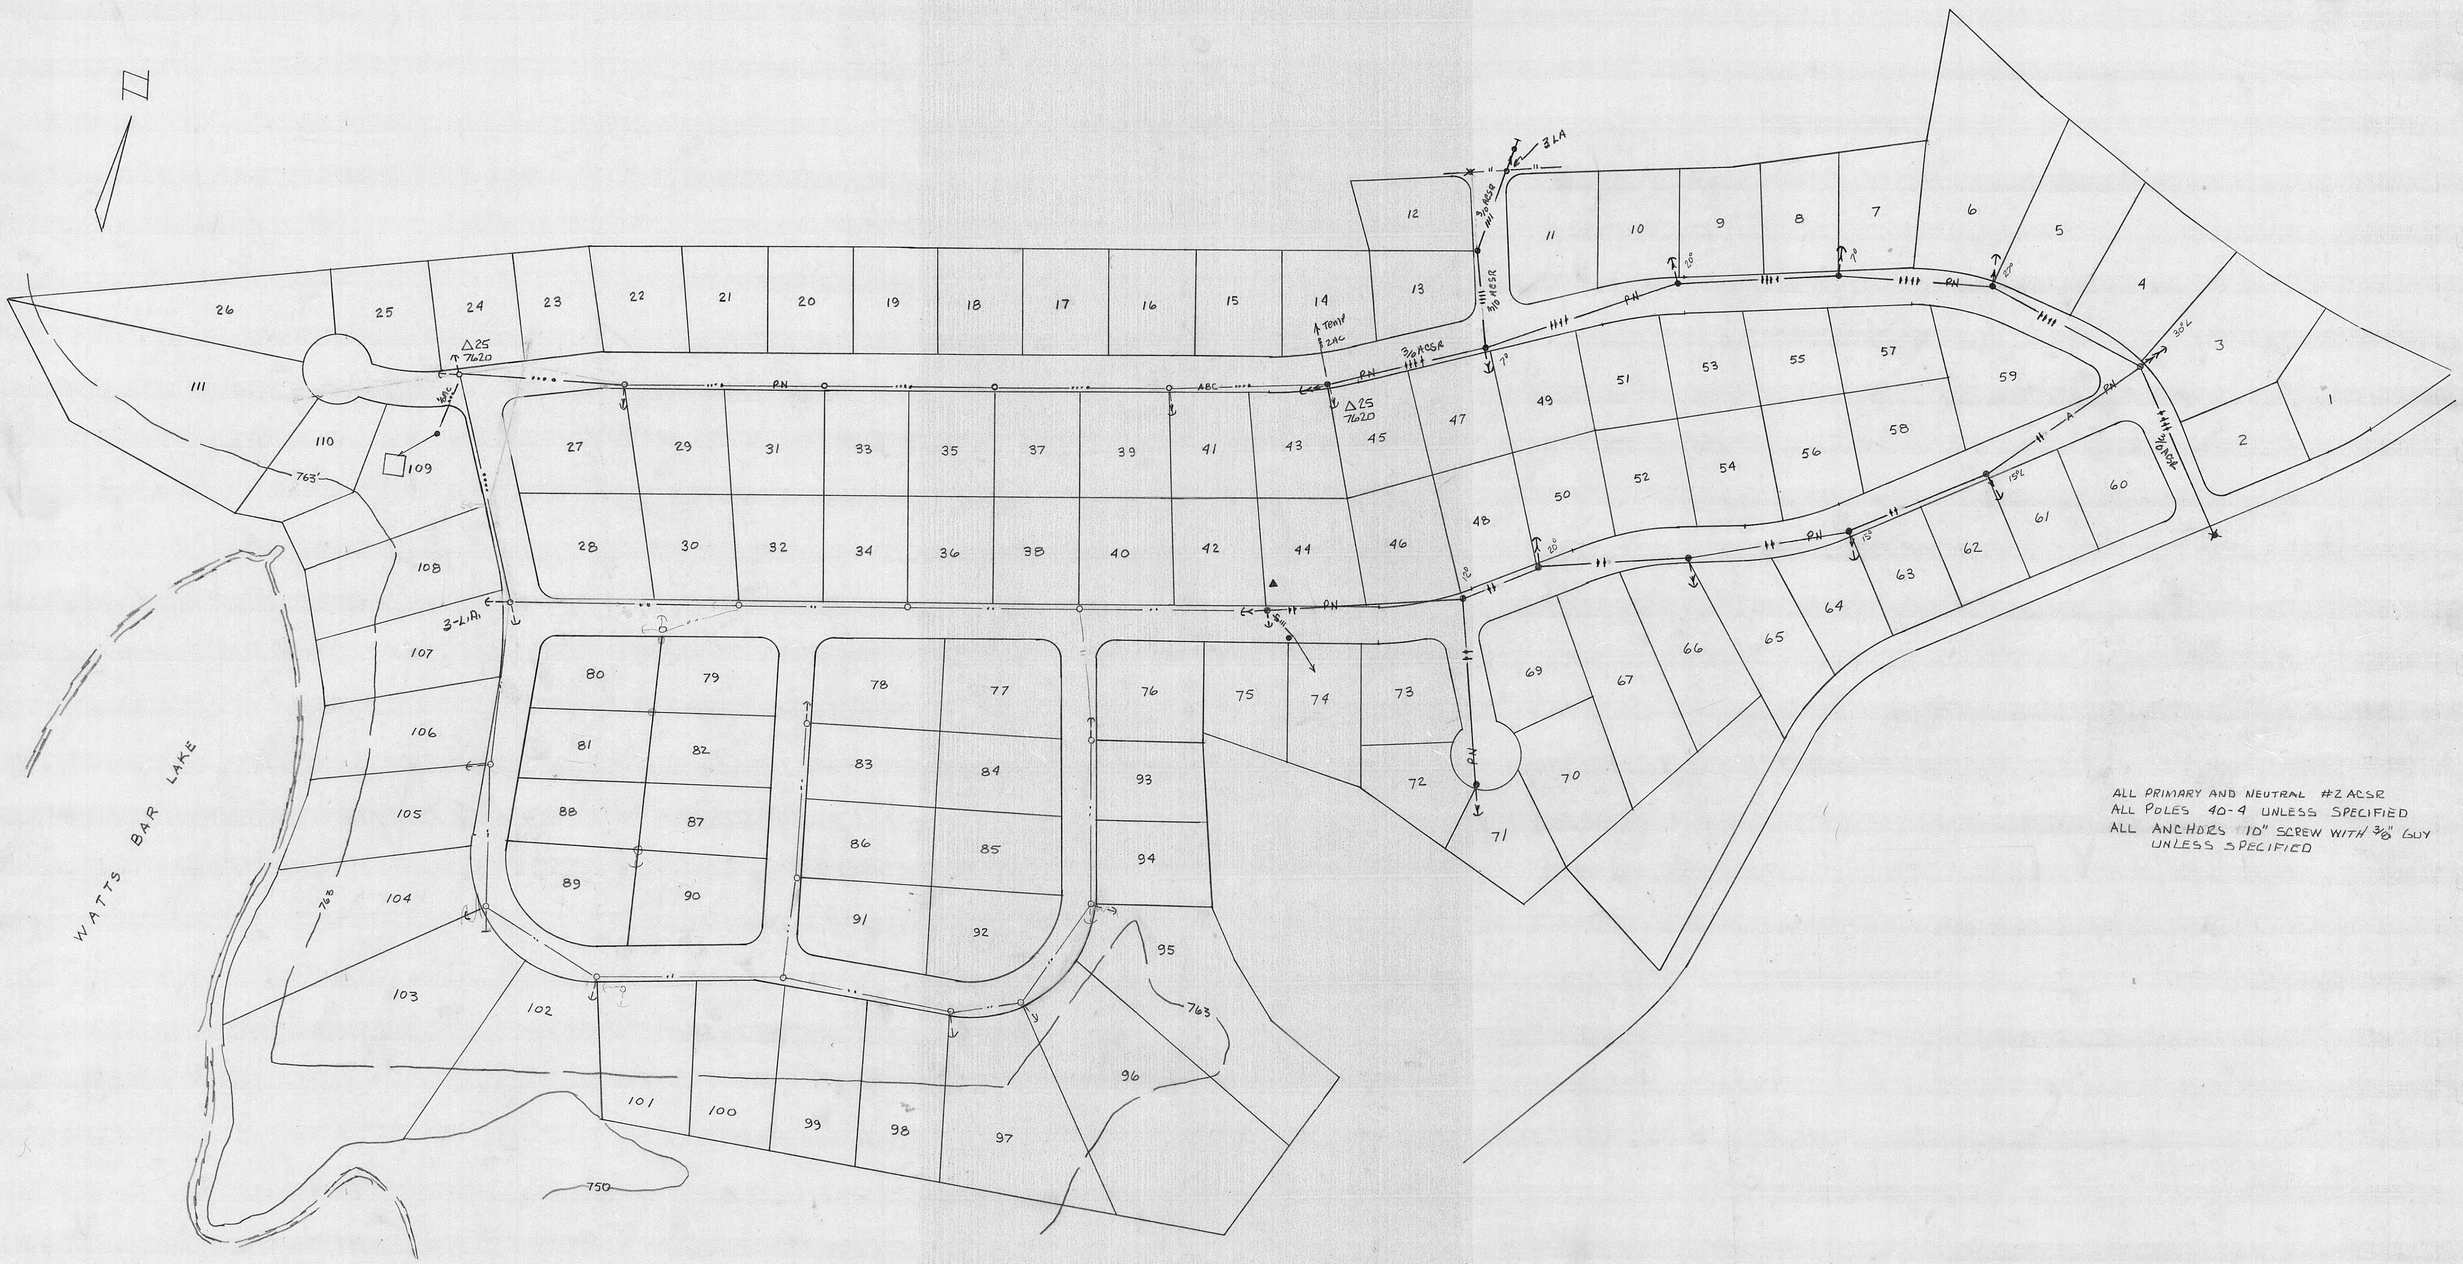

ALL PRIMARY AND NEUTRAL #2 ACSR
ALL POLES 40-4 UNLESS SPECIFIED
ALL ANCHORS 10" SCREW WITH 3/8" GUY UNLESS SPECIFIED

HARRIMAN UTILITY BOARD
HARRIMAN, TENNESSEE

SCALE: 1"=100'	APPROVED BY	DRAWN BY RHall
DATE: 6-17-74		

HIDDEN ACRES SUBDIVISION
WOODS CHAPEL ROAD

DRAWING NUMBER P-3

DIETZGEN MASTER FORM 196MF PRINTED ON DIETZGEN 196M AGEPROOF VELLUM