K&E PLATE 1 PLAN-PROFILE
KEUFFEL & ESSER CO
48 7008 MADE IN U.S.A.

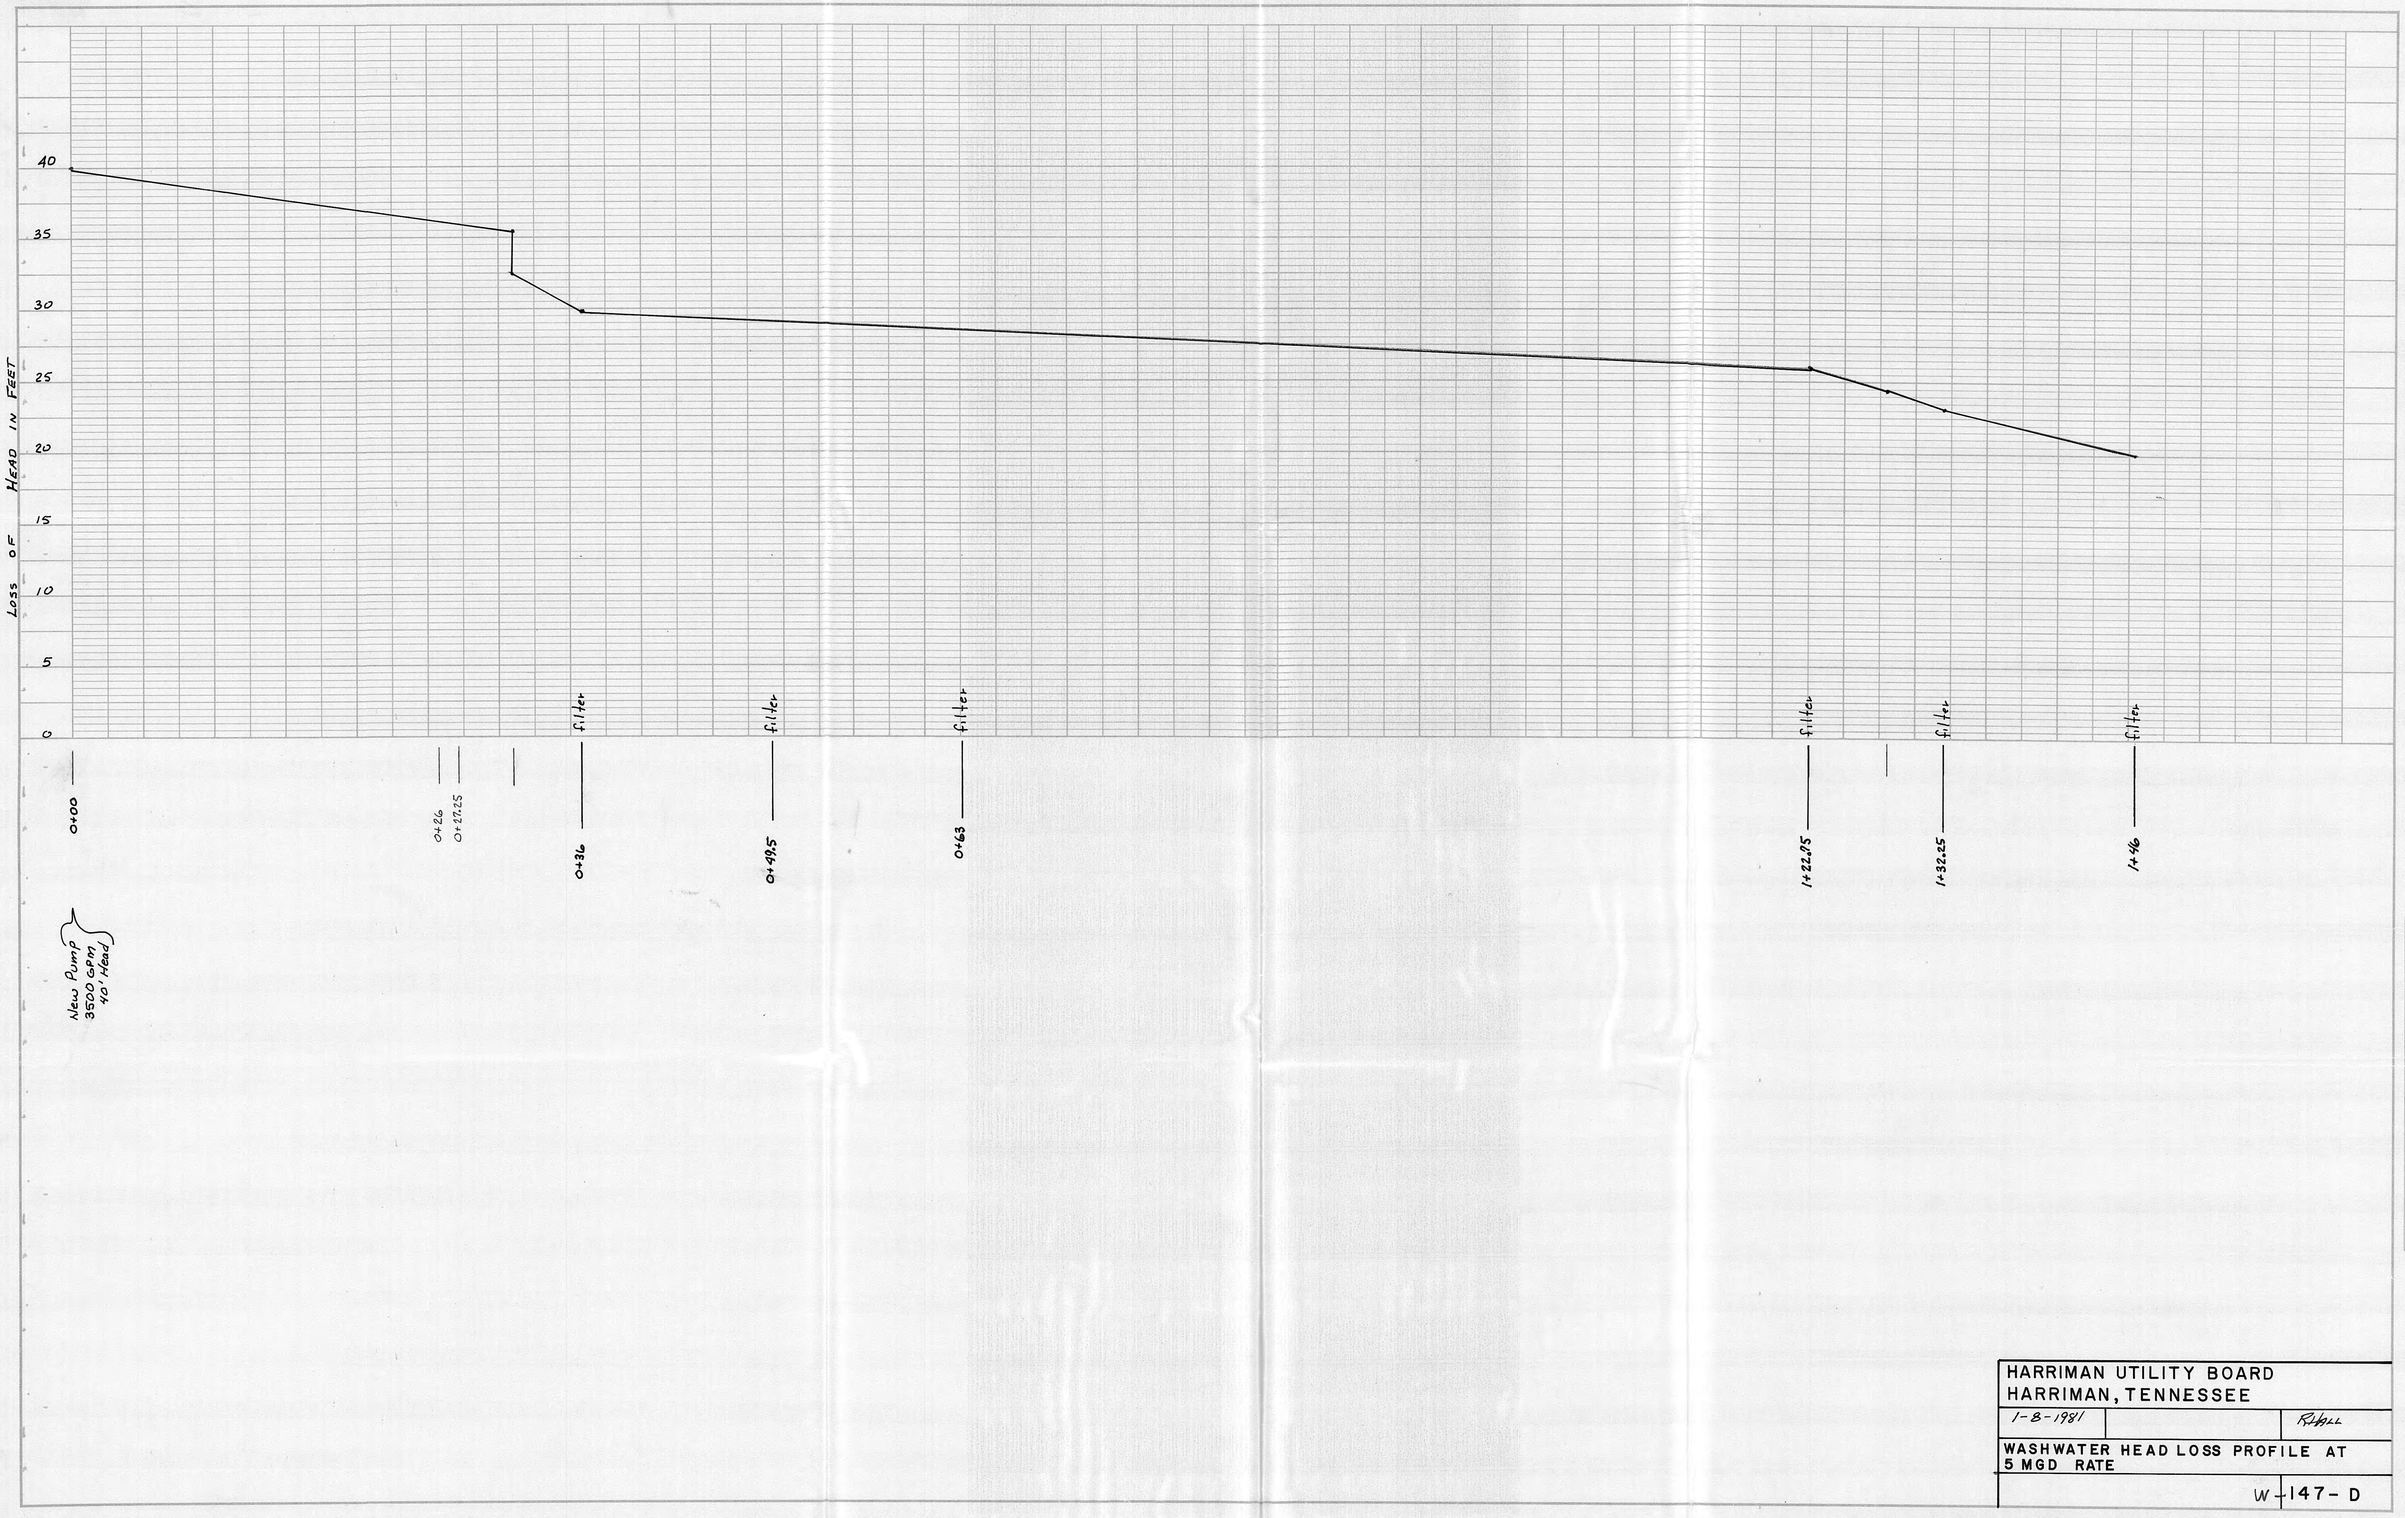

PROFILE
SURVEYED
DRAWN
GRADES CHECKED
R. of W. NOTED
STRUCTURE NOTATIONS CHECKED
NOTE BOOK
No.
BY
DATE

PLAN
SURVEYED
DRAWN
ALIGNMENT CHECKED
R.O. OF WAY CHECKED
NOTE BOOK
No.
BY
DATE

HARRIMAN UTILITY BOARD
HARRIMAN, TENNESSEE

1-8-1981		R. Hall

WASHWATER HEAD LOSS PROFILE AT 5 MGD RATE

W-147-D